AF 35967B

RECEIVED
92 JUL 15 PM 2:55
LAND DEVELOPMENT SECTION

AMENDED P.U.D. PLAN
THE CLOISTERS OF THE DOMINION

PLAN No. 244

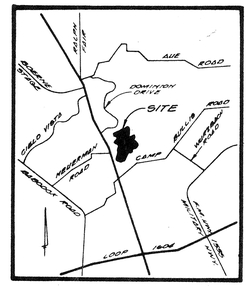

Location Map

SCALE: 1" = 100'

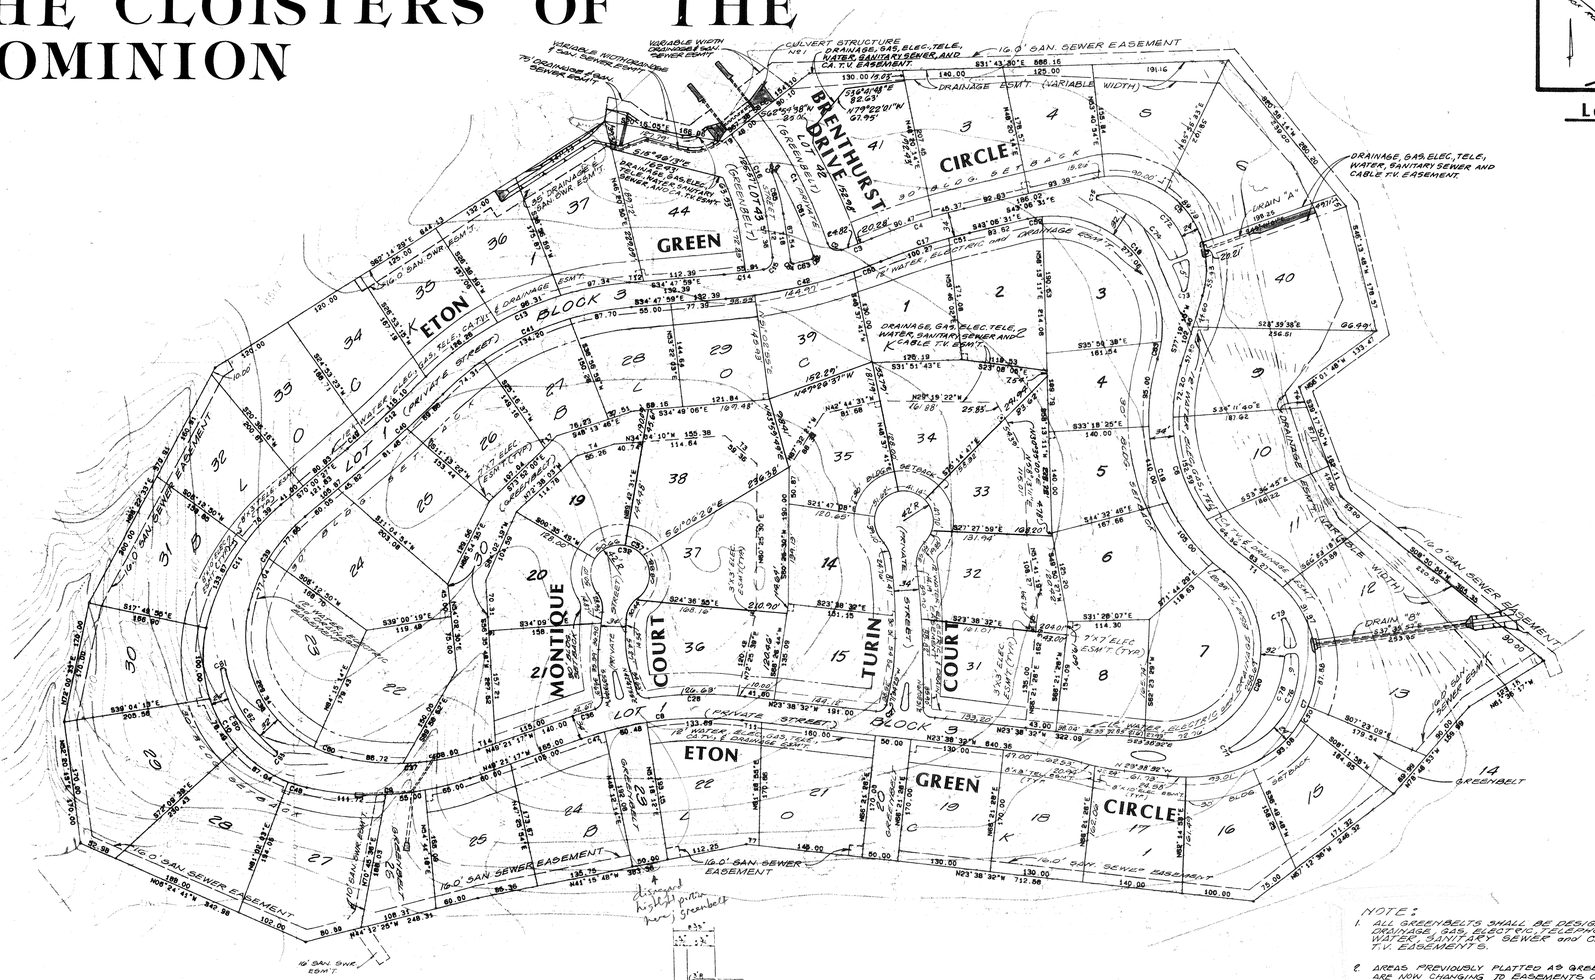
BRENTHURST DRIVE
CIRCLE
GREEN
ETON
MONTIQUE
COURT
TURIN
COURT
BLOCK 3
LOT 1
PRIVATE STREET
LOT 40 (GREENBELT)
LOT 41 (GREENBELT)
LOT 42 (GREENBELT)
LOT 43 (GREENBELT)
16.0' SAN. SEWER EASEMENT
DRAINAGE EASMT. (VARIABLE WIDTH)
DRAINAGE, GAS, ELEC., TELE, WATER, SANITARY SEWER AND CABLE T.V. EASEMENT.
DRAIN "A"
DRAIN "B"
