ANNOTATION TABLE

NO.	BEARING	DISTANCE
T1	S06°41'08"E	28.28'
T2	S37°25'00"W	25.00'
T3	S46°12'39"E	53.31'
T4	N51°41'10"W	16.80'
T5	N38°18'50"E	20.00'
T6	N51°40'52"W	20.01'
T7	N38°18'50"E	20.00'
T8	N38°18'50"E	20.00'
T9	S52°12'36"E	15.58'

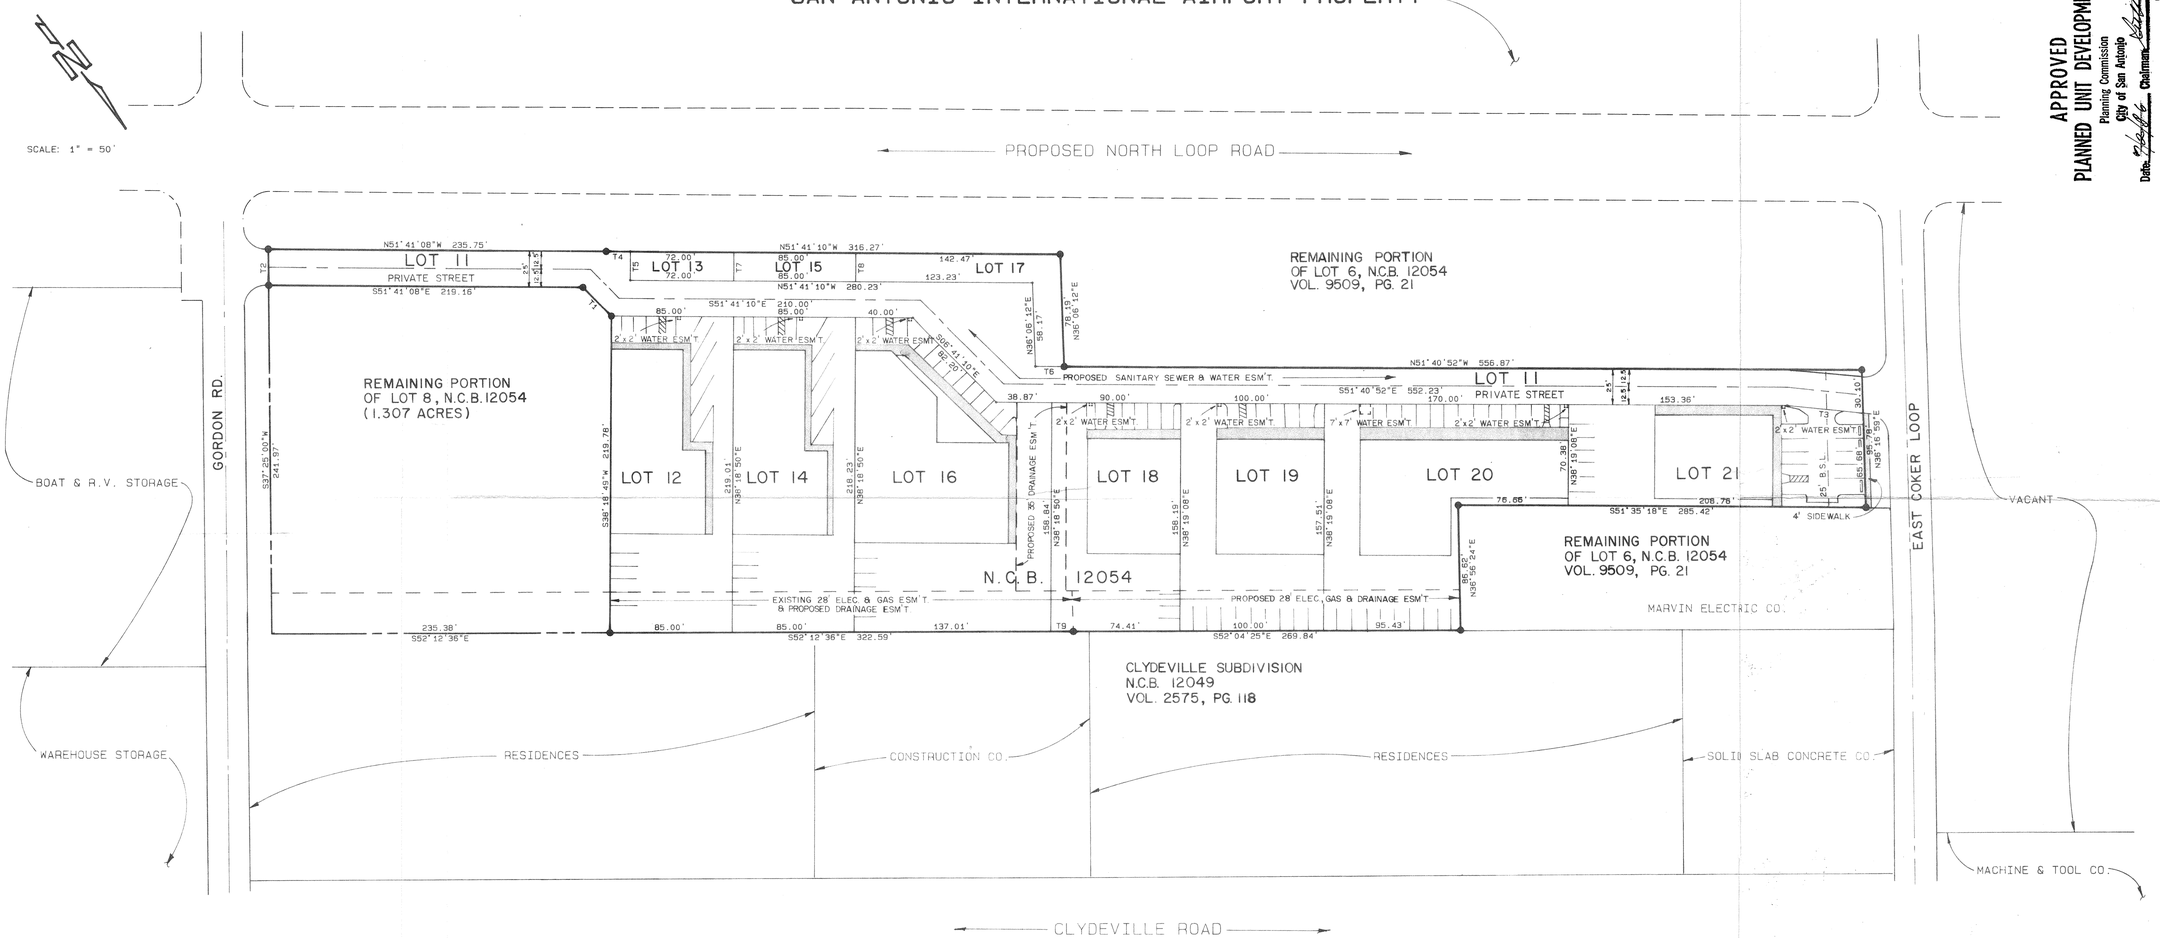

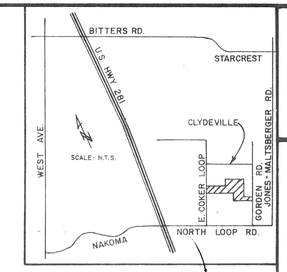

APPROVED
PLANNED UNIT DEVELOPMENT
Planning Commission
City of San Antonio
Date _____ Chairman _____

PEDESTRIAN CIRCULATION

LEGAL DESCRIPTION:

CURRENTLY PLATTED AS BEING 3.369 ACRES, LOT8, N.C.B. 12054, KNOWN AS THE LINTHICUM SUBDIVISION, RECORDED IN VOLUME 9504, PAGE 61, BEXAR COUNTY DEED RECORDS, AND BEING 1.762 ACRES, LOT 10, N.C.B. 12054, KNOWN AS THE LINTHICUM SUBDIVISION UNIT 2, RECORDED IN VOLUME 9509 PAGE 21 BEXAR COUNTY DEED RECORDS.

P.U.D. SHALL CONTAIN ALL OF LOT 10 AND A PORTION OF LOT 8 AND HAVE A COMBINED ACREAGE OF 3.824 ACRES.

#246

SLAY ENGINEERING CO., INC.
CIVIL · SURVEYING · CONSULTING
6243 I.H. 10, SUITE 935
SAN ANTONIO, TEXAS 78201
TELEPHONE (512) 734-4388

FINAL P.U.D. PLAN
LINTHICUM NORTH LOOP BUSINESS PARK SUBDIVISION
FOR
GREAT WESTERN DEVELOPMENT

REVISIONS

NO.	REVISION
1	ADDITION OF 25' B.S.L. @ E. COKER LOOP

DESIGNER: BETH KEISTER	DRAFTER: JOAQUIN RODRIGUEZ
CHECKER	DATE: 4-24-86
JOB NO. 85-068	
SHEET NO. 1 OF 1	