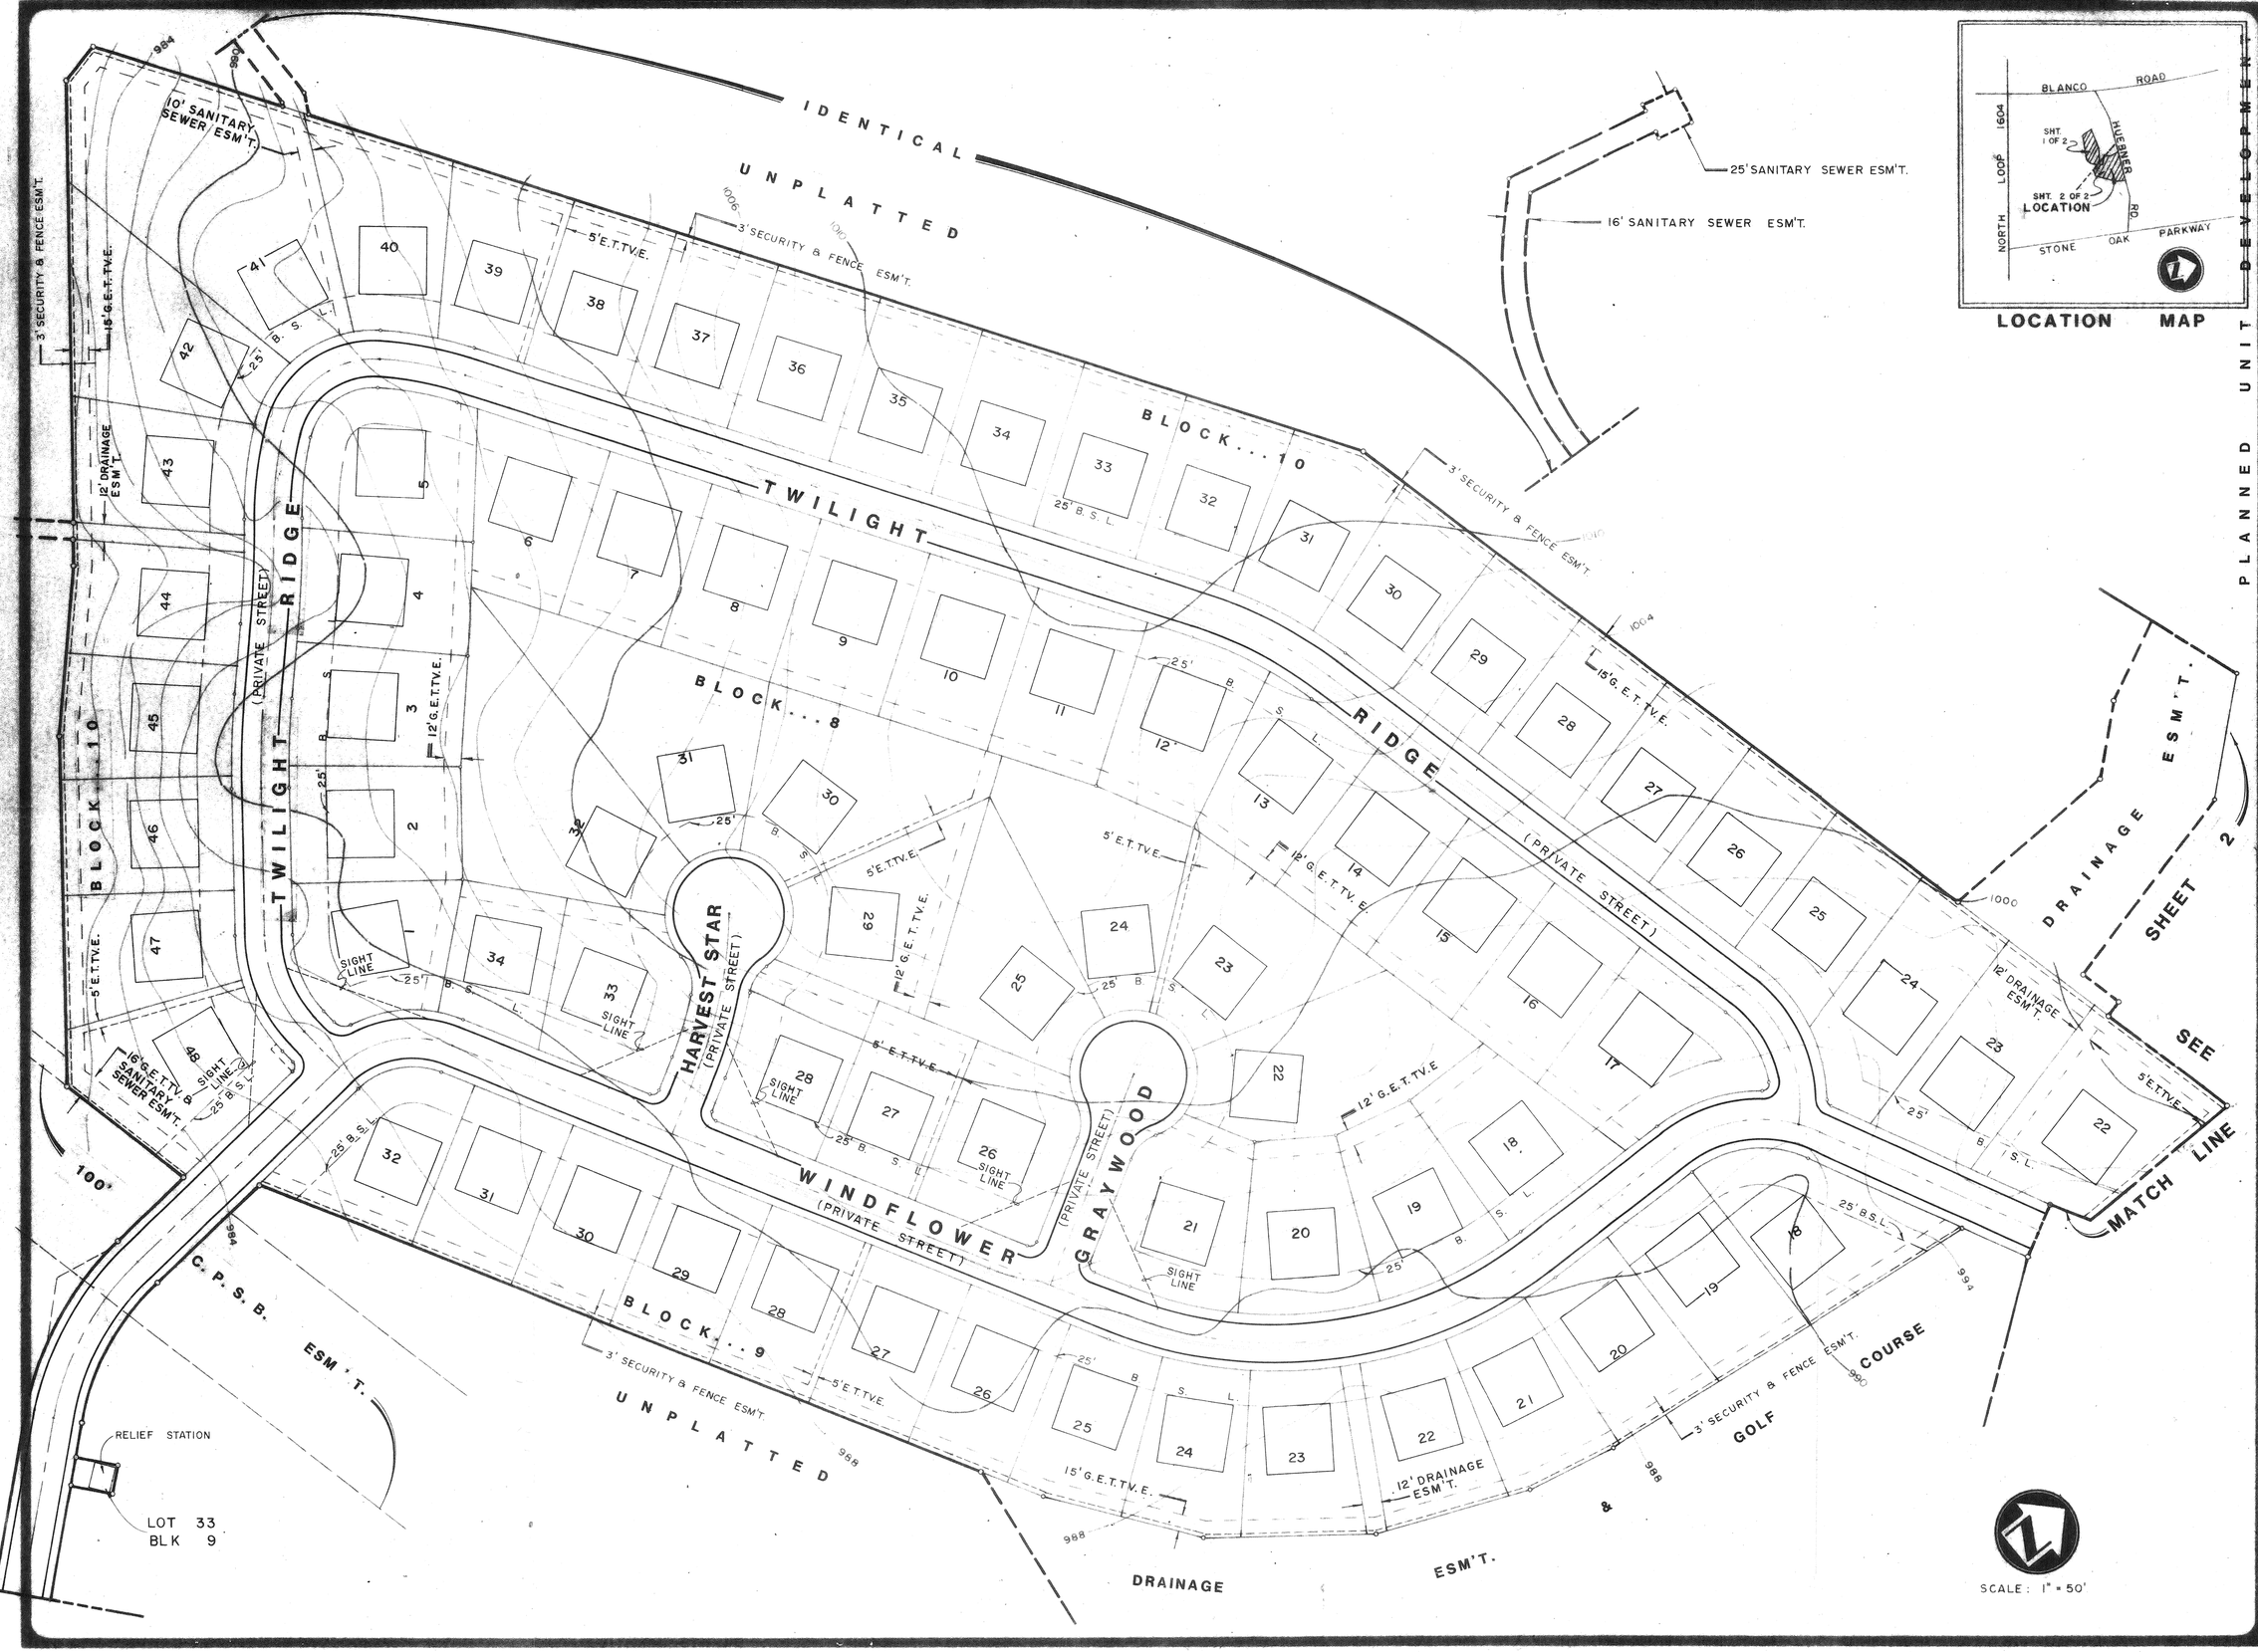
IDENTICAL
UNPLATTED
TWILIGHT RIDGE
(PRIVATE STREET)
BLOCK...10
BLOCK...8
BLOCK...9
HARVEST STAR
(PRIVATE STREET)
WINDFLOWER
(PRIVATE STREET)
GRAYWOOD
(PRIVATE STREET)
10' SANITARY SEWER ESM'T.
3' SECURITY & FENCE ESM'T.
5' E.T.TV.E.
12' G.E.T.TV.E.
15' G.E.T.TV.E.
16' G.E.T.TV. & SANITARY SEWER ESM'T.
12' DRAINAGE ESM'T.
25' B.S.L.
SIGHT LINE
25' SANITARY SEWER ESM'T.
16' SANITARY SEWER ESM'T.
DRAINAGE ESM'T.
SEE SHEET 2
MATCH LINE
C.P.S.B. ESM'T.
RELIEF STATION
LOT 33
BLK 9
100'
TBA1
BM2
BA2
CM2
SCALE: 1" = 50'
LOCATION MAP
BLANCO ROAD
HUEBNER RD.
NORTH LOOP 1604
STONE OAK PARKWAY
SHT. 1 OF 2
SHT. 2 OF 2
LOCATION
PLANNED UNIT DEVELOPMENT
FINAL PLAN
"THE MIDLANDS"
AT
SONTERRA SUBDIVISION
UNIT 5
STEVEN E. HANAN
38265
REGISTERED ENGINEER
WFC
42417-B
3/10/86
J.N.
L.A.
J.N.
2 2

#256