NOTE

1. WILL COMPLY WITH SIGHT LINE CLEARANCES AS REQUIRED BY P.U.D. ORDINANCES.
2. GARAGE FACADE TO BE 20' FROM FRONT PROPERTY LINE.

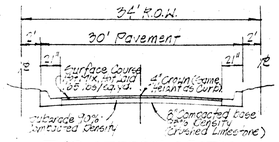

TYP. STREET SECTION
(34' R.O.W.)

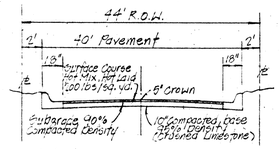

TYP. STREET SECTION
(44' R.O.W.)

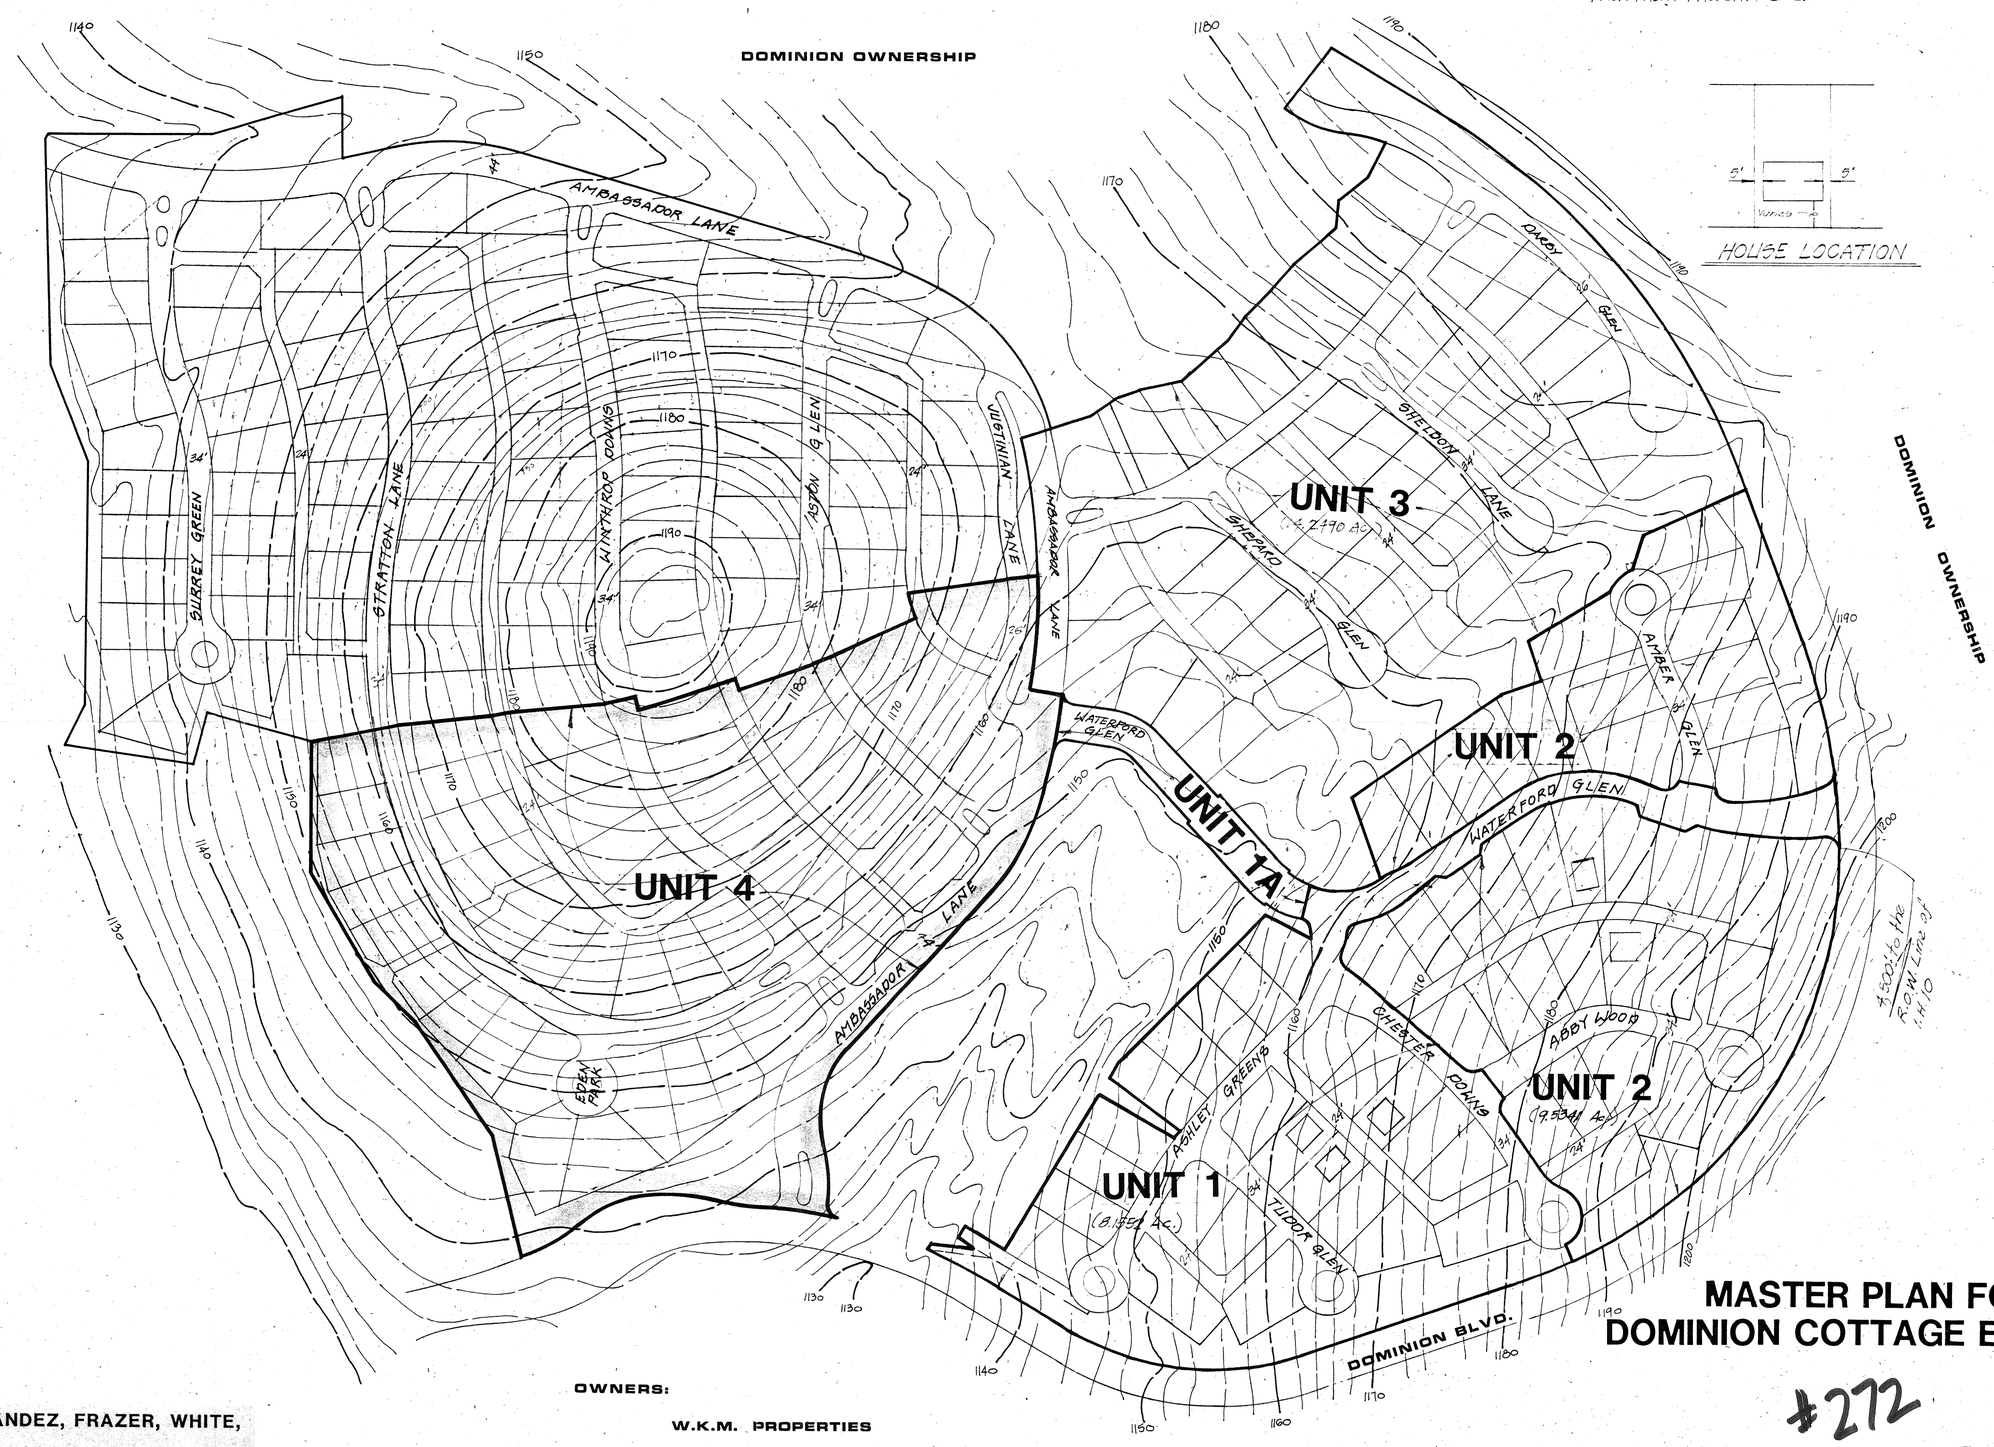

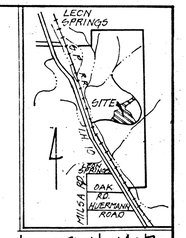

LOCATION MAP

HOUSE LOCATION

MASTER PLAN FOR DOMINION COTTAGE ESTATES

#272

(FINAL P.U.D. PLAN)

OWNERS:

W.K.M. PROPERTIES

FERNANDEZ, FRAZER, WHITE,
& ASSOCIATES, INC.
11824 RADIUM
SAN ANTONIO, TEXAS 78216

Rev. 11-14-86

2204