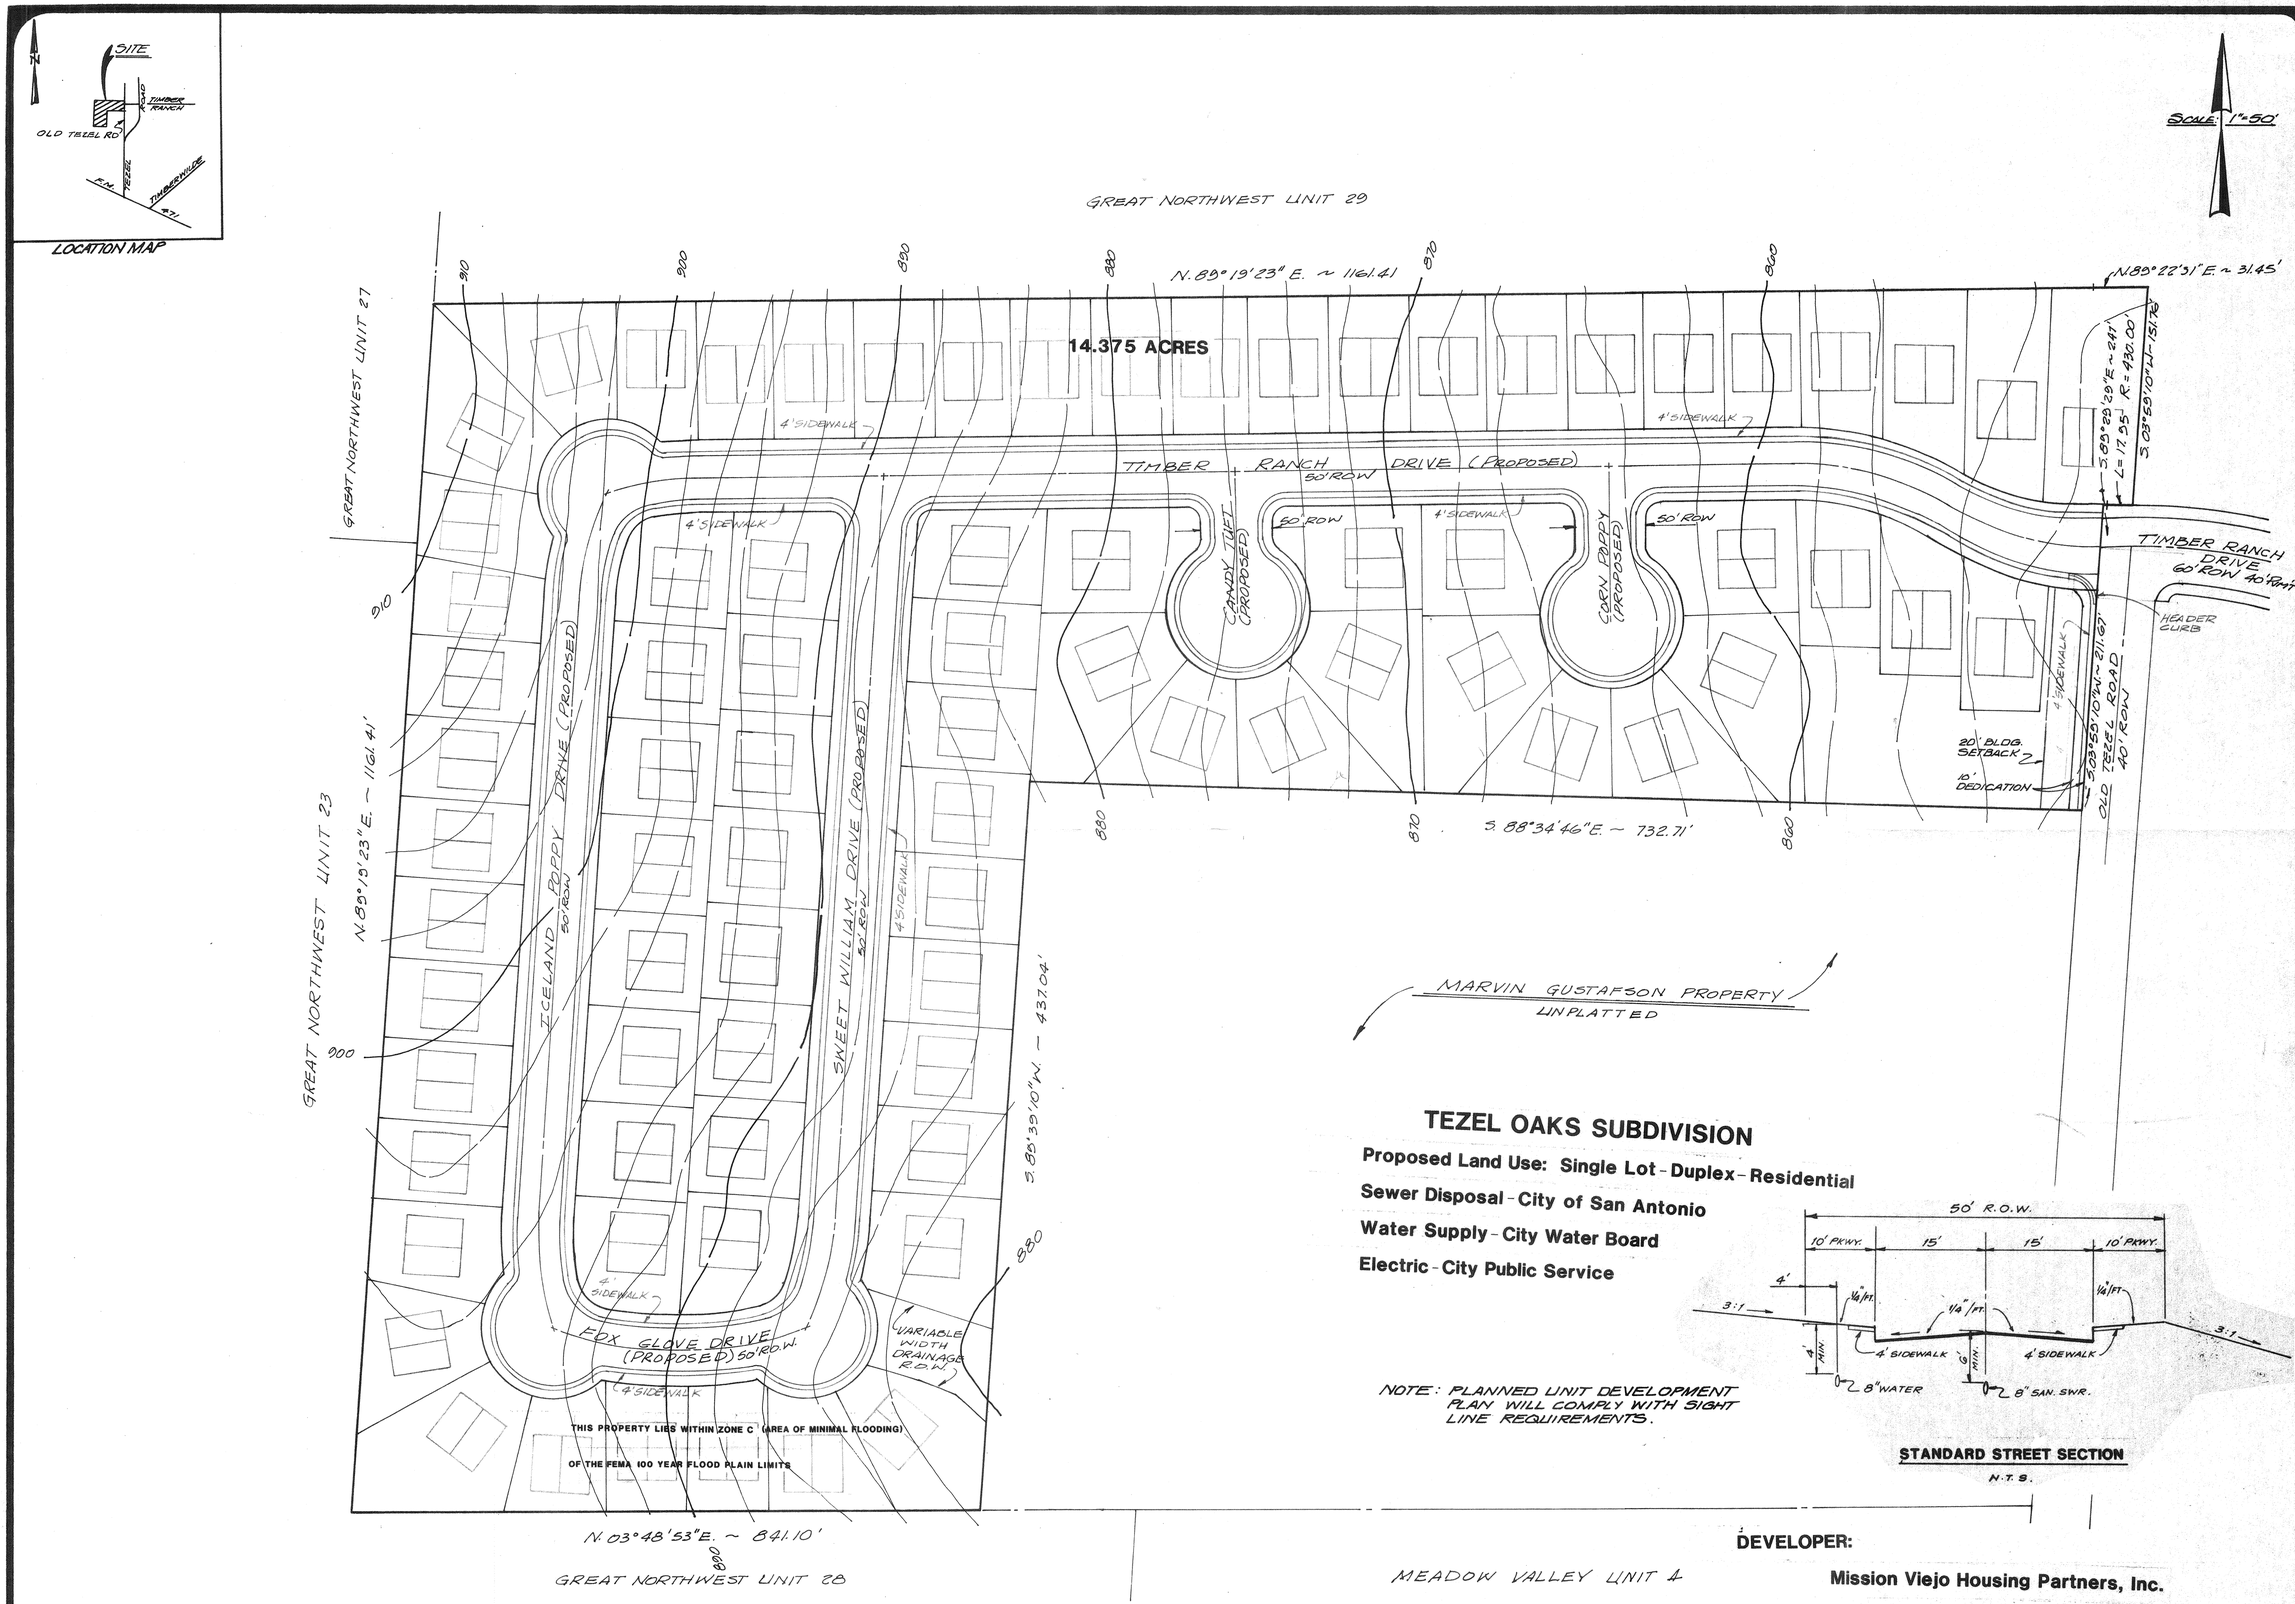

TEZEL OAKS SUBDIVISION

Proposed Land Use: Single Lot - Duplex - Residential

Sewer Disposal - City of San Antonio

Water Supply - City Water Board

Electric - City Public Service

NOTE: PLANNED UNIT DEVELOPMENT PLAN WILL COMPLY WITH SIGHT LINE REQUIREMENTS.

DEVELOPER:

Mission Viejo Housing Partners, Inc.

2161 N.W. Military Suite No. 414
San Antonio, Texas 78213

REVISIONS
NOV. 13, 1989

STATE OF TEXAS
EDWARD N. MERY
58698
REGISTERED PROFESSIONAL ENGINEER

Seda Consulting Engineers, Inc.
15502 Babcock Road
San Antonio, Texas 78255
(512) 697-0222
CIVIL • ENVIRONMENTAL • SURVEYORS

TEZEL OAKS SUBDIVISION
P.U.D. PLAN FINAL
(POADP NO. 198)

JOB NO. 233
DATE Nov., 1988
DRAWN BY RBS
CHECKED BY
SHEET 1 OF 1

284