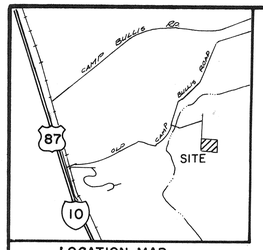

LOCATION MAP

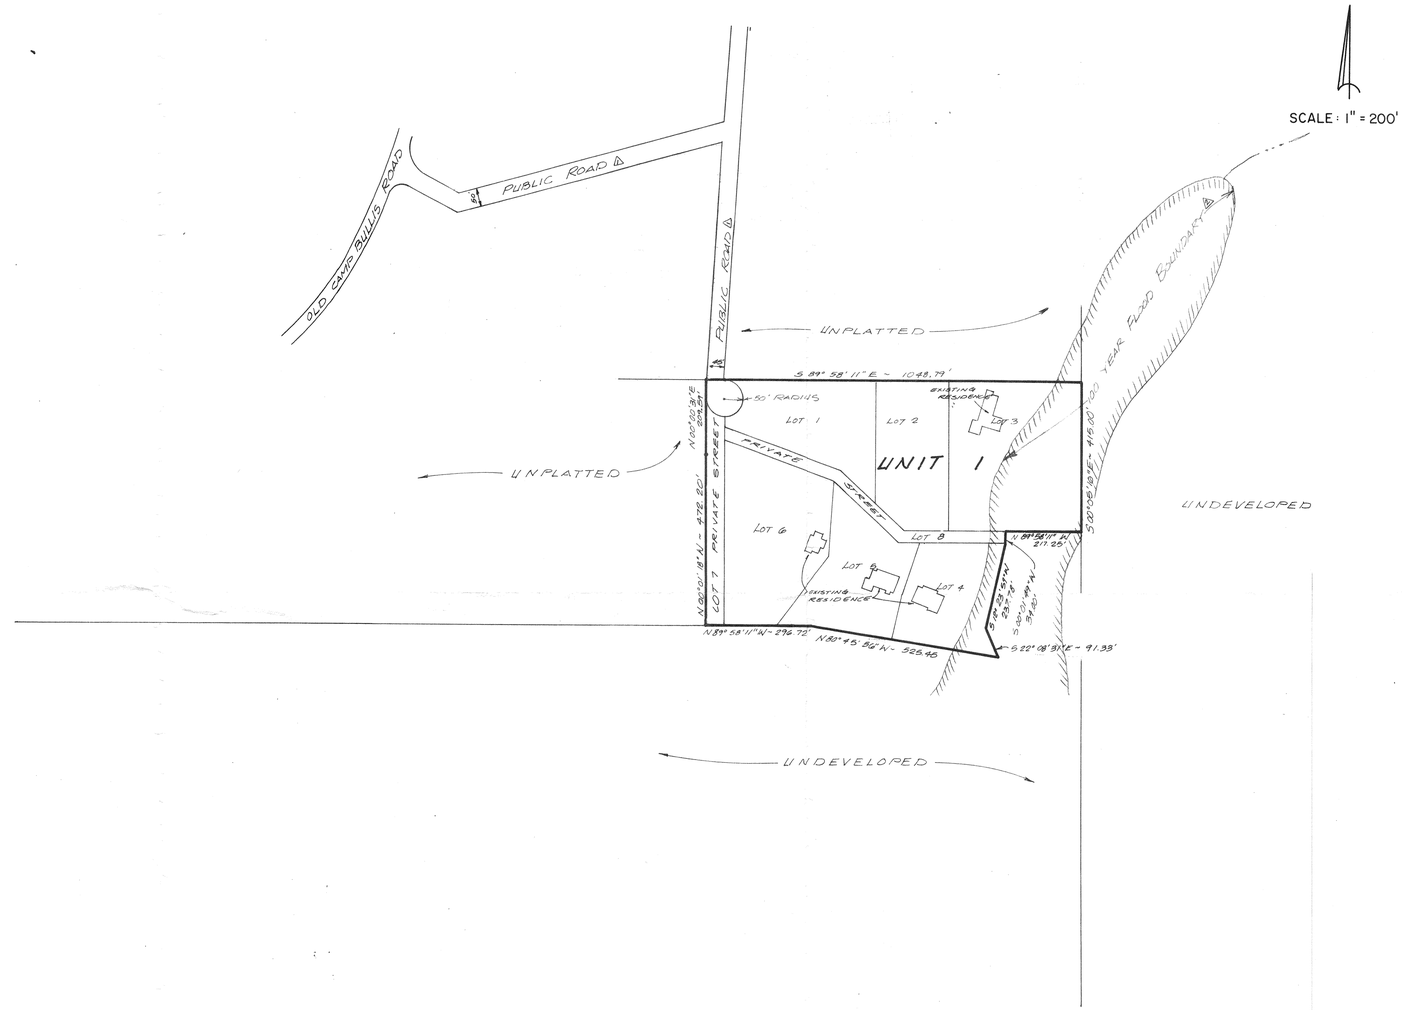

DENSITY		
ACRES	# LOTS	AVG. AC./LOT
15.422	6	2.307
	PRIVATE ST.	1.350
	STREET DED.	0.193

NOTE:

1. PUBLIC ROAD - DEDICATED TO THE PUBLIC BY DEED RECORDED IN VOL. 4988 p. 39-41.
2. 100 YR. FLOOD BOUNDARY AS SHOWN ON THE F.I.R.M. COMMUNITY PANEL No. 480035-00180B.

LOTS 1-6 ARE INTENDED FOR SINGLE FAMILY RESIDENTIAL USE.
LOTS 7 & 8 ARE INTENDED FOR USE AS PRIVATE STREETS

OLD CAMP BULLIS ROAD P.U.D.

C.A. BOLNER & ASSOCIATES, INC.
CONSULTING ENGINEERS
SAN ANTONIO, TX.

SCALE NOTED
DRAWN BY L.B.A.
TRACED BY
CHECKED BY P.A.S.
JOB NO 0604-02-00
SHEET OF

#286