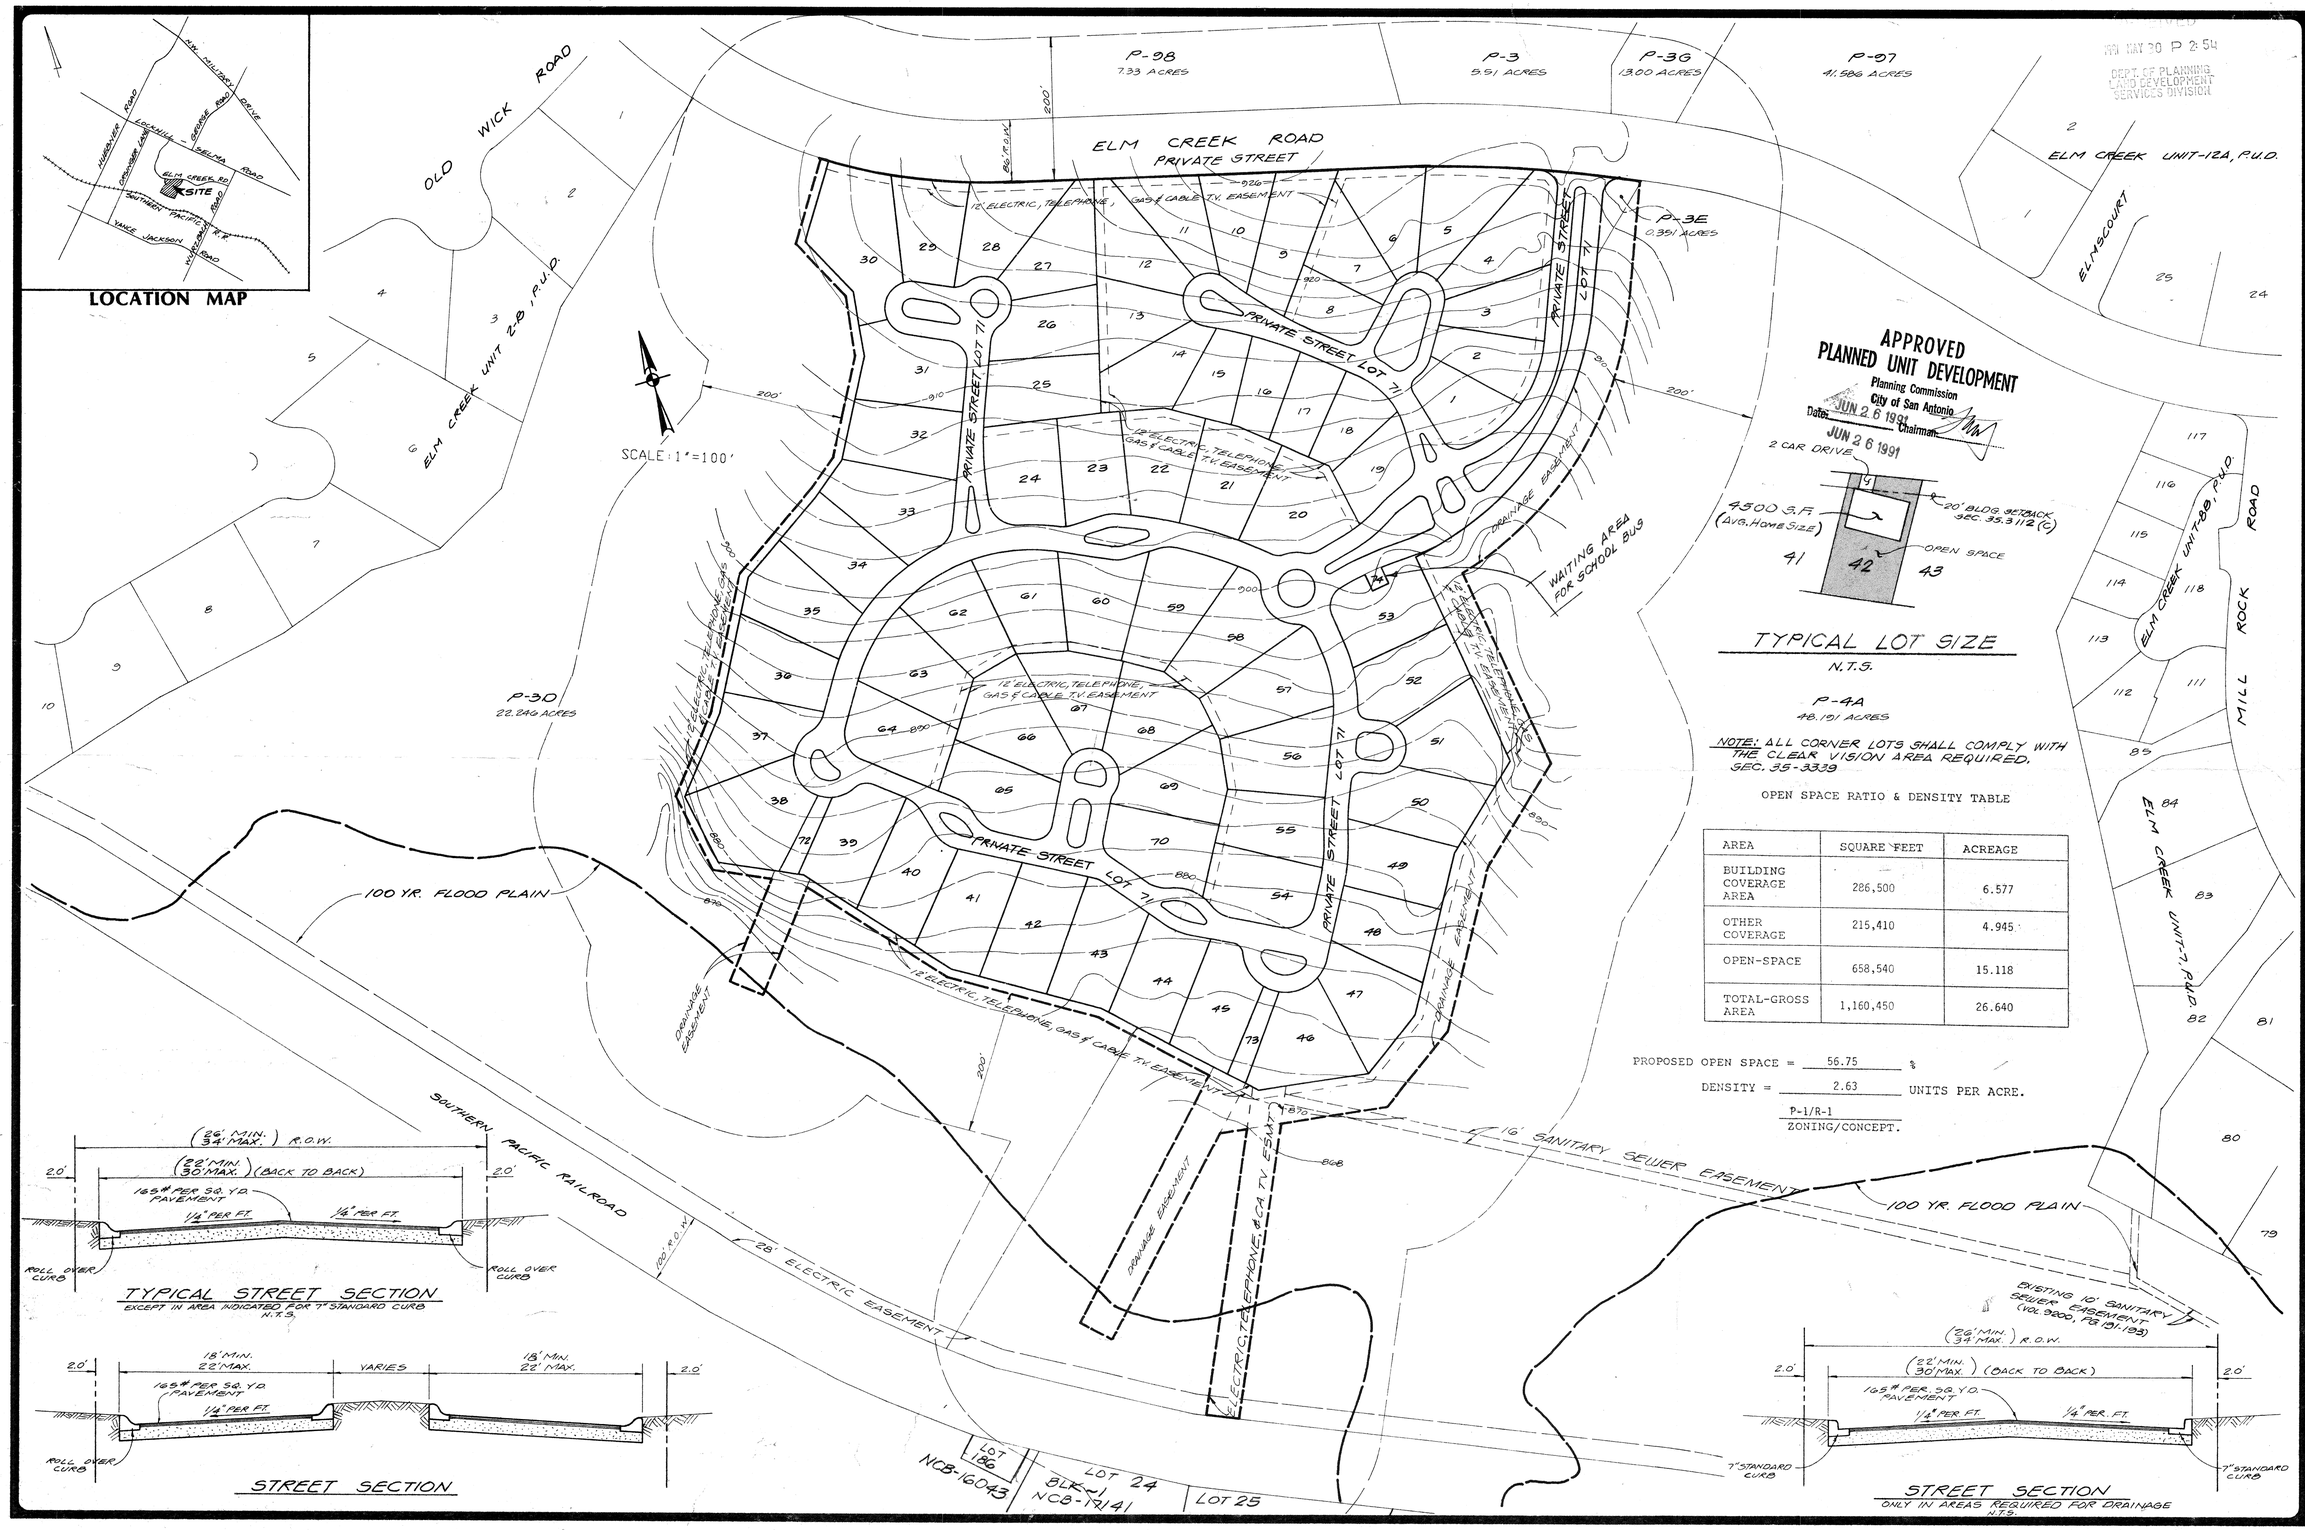

'91 MAY 30 P 2:54
DEPT. OF PLANNING
LAND DEVELOPMENT
SERVICES DIVISION

APPROVED
PLANNED UNIT DEVELOPMENT
Planning Commission
City of San Antonio
Date: JUN 26 1991 Chairman
JUN 26 1991

REVISIONS:
MAY 21, 09
MAY 24, 00

PAPE-DAWSON ENGINEERS
CIVIL & ENVIRONMENTAL
9310 BROADWAY SAN ANTONIO TEXAS 78217 512-824-9494

ELM CREEK, UNIT-15
PLANNED UNIT DEVELOPMENT
PERLIMINARY PLAN

JOB NO. 2317.02
DATE MAY, 1991
DESIGNER J.K.
CHECKED ____ DRAWN EM
SHEET 1 OF 1

#91-006