#93-030

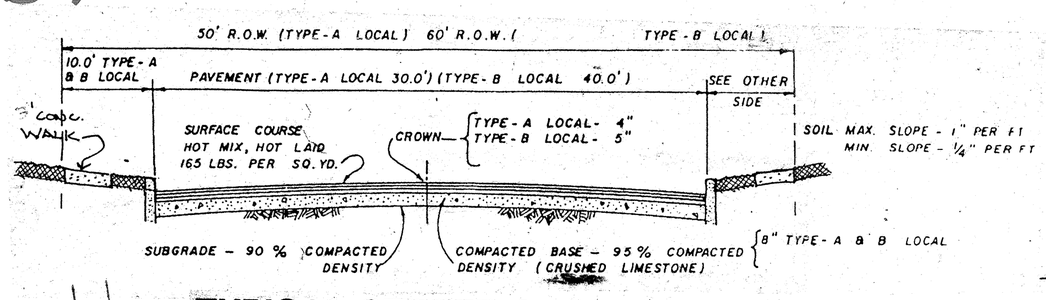

TYPICAL STREET SECTION

TYPICAL LOT LAYOUT

(b) Left clear vision area length.

Roadway Width	Functional Class	Street 1: All	Street 2: All
22'	Private		122'
30'	Local A		108'
40'	Local B		94'
44'	Collector		108'
44'	Secondary B		145'
62'	Secondary A		144'
62'	Primary B		181'
86'	Primary A		159'

(c) Right clear vision area length.

Roadway Width	Functional Class	Street 1: 0-40' All	44' Collector	Street 2: 44' B Secondary	62' A Secondary	62' B Primary	86' A Primary
22'	Private	182'	221'	299'	312'	394'	442'
30'	Local A	178'	217'	295'	308'	390'	438'
40'	Local B	173'	212'	290'	303'	385'	433'
44'	Collector	171'	210'	288'	301'	383'	431'
44'	Secondary B	171'	210'	288'	301'	383'	431'
62'	Secondary A	169'	208'	286'	299'	381'	429'
62'	Primary B	169'	208'	286'	299'	381'	429'
86'	Primary A	157'	196'	274'	287'	369'	417'

CLEAR VISION AREA

All corner lots comply with the clear vision area requirements of Section 35-3339 of the Unified Development Code.

CONTROLLED ENTRY PLAN

ENTRY GATE TO REMAIN OPEN DURING PEAK TRAFFIC PERIODS.

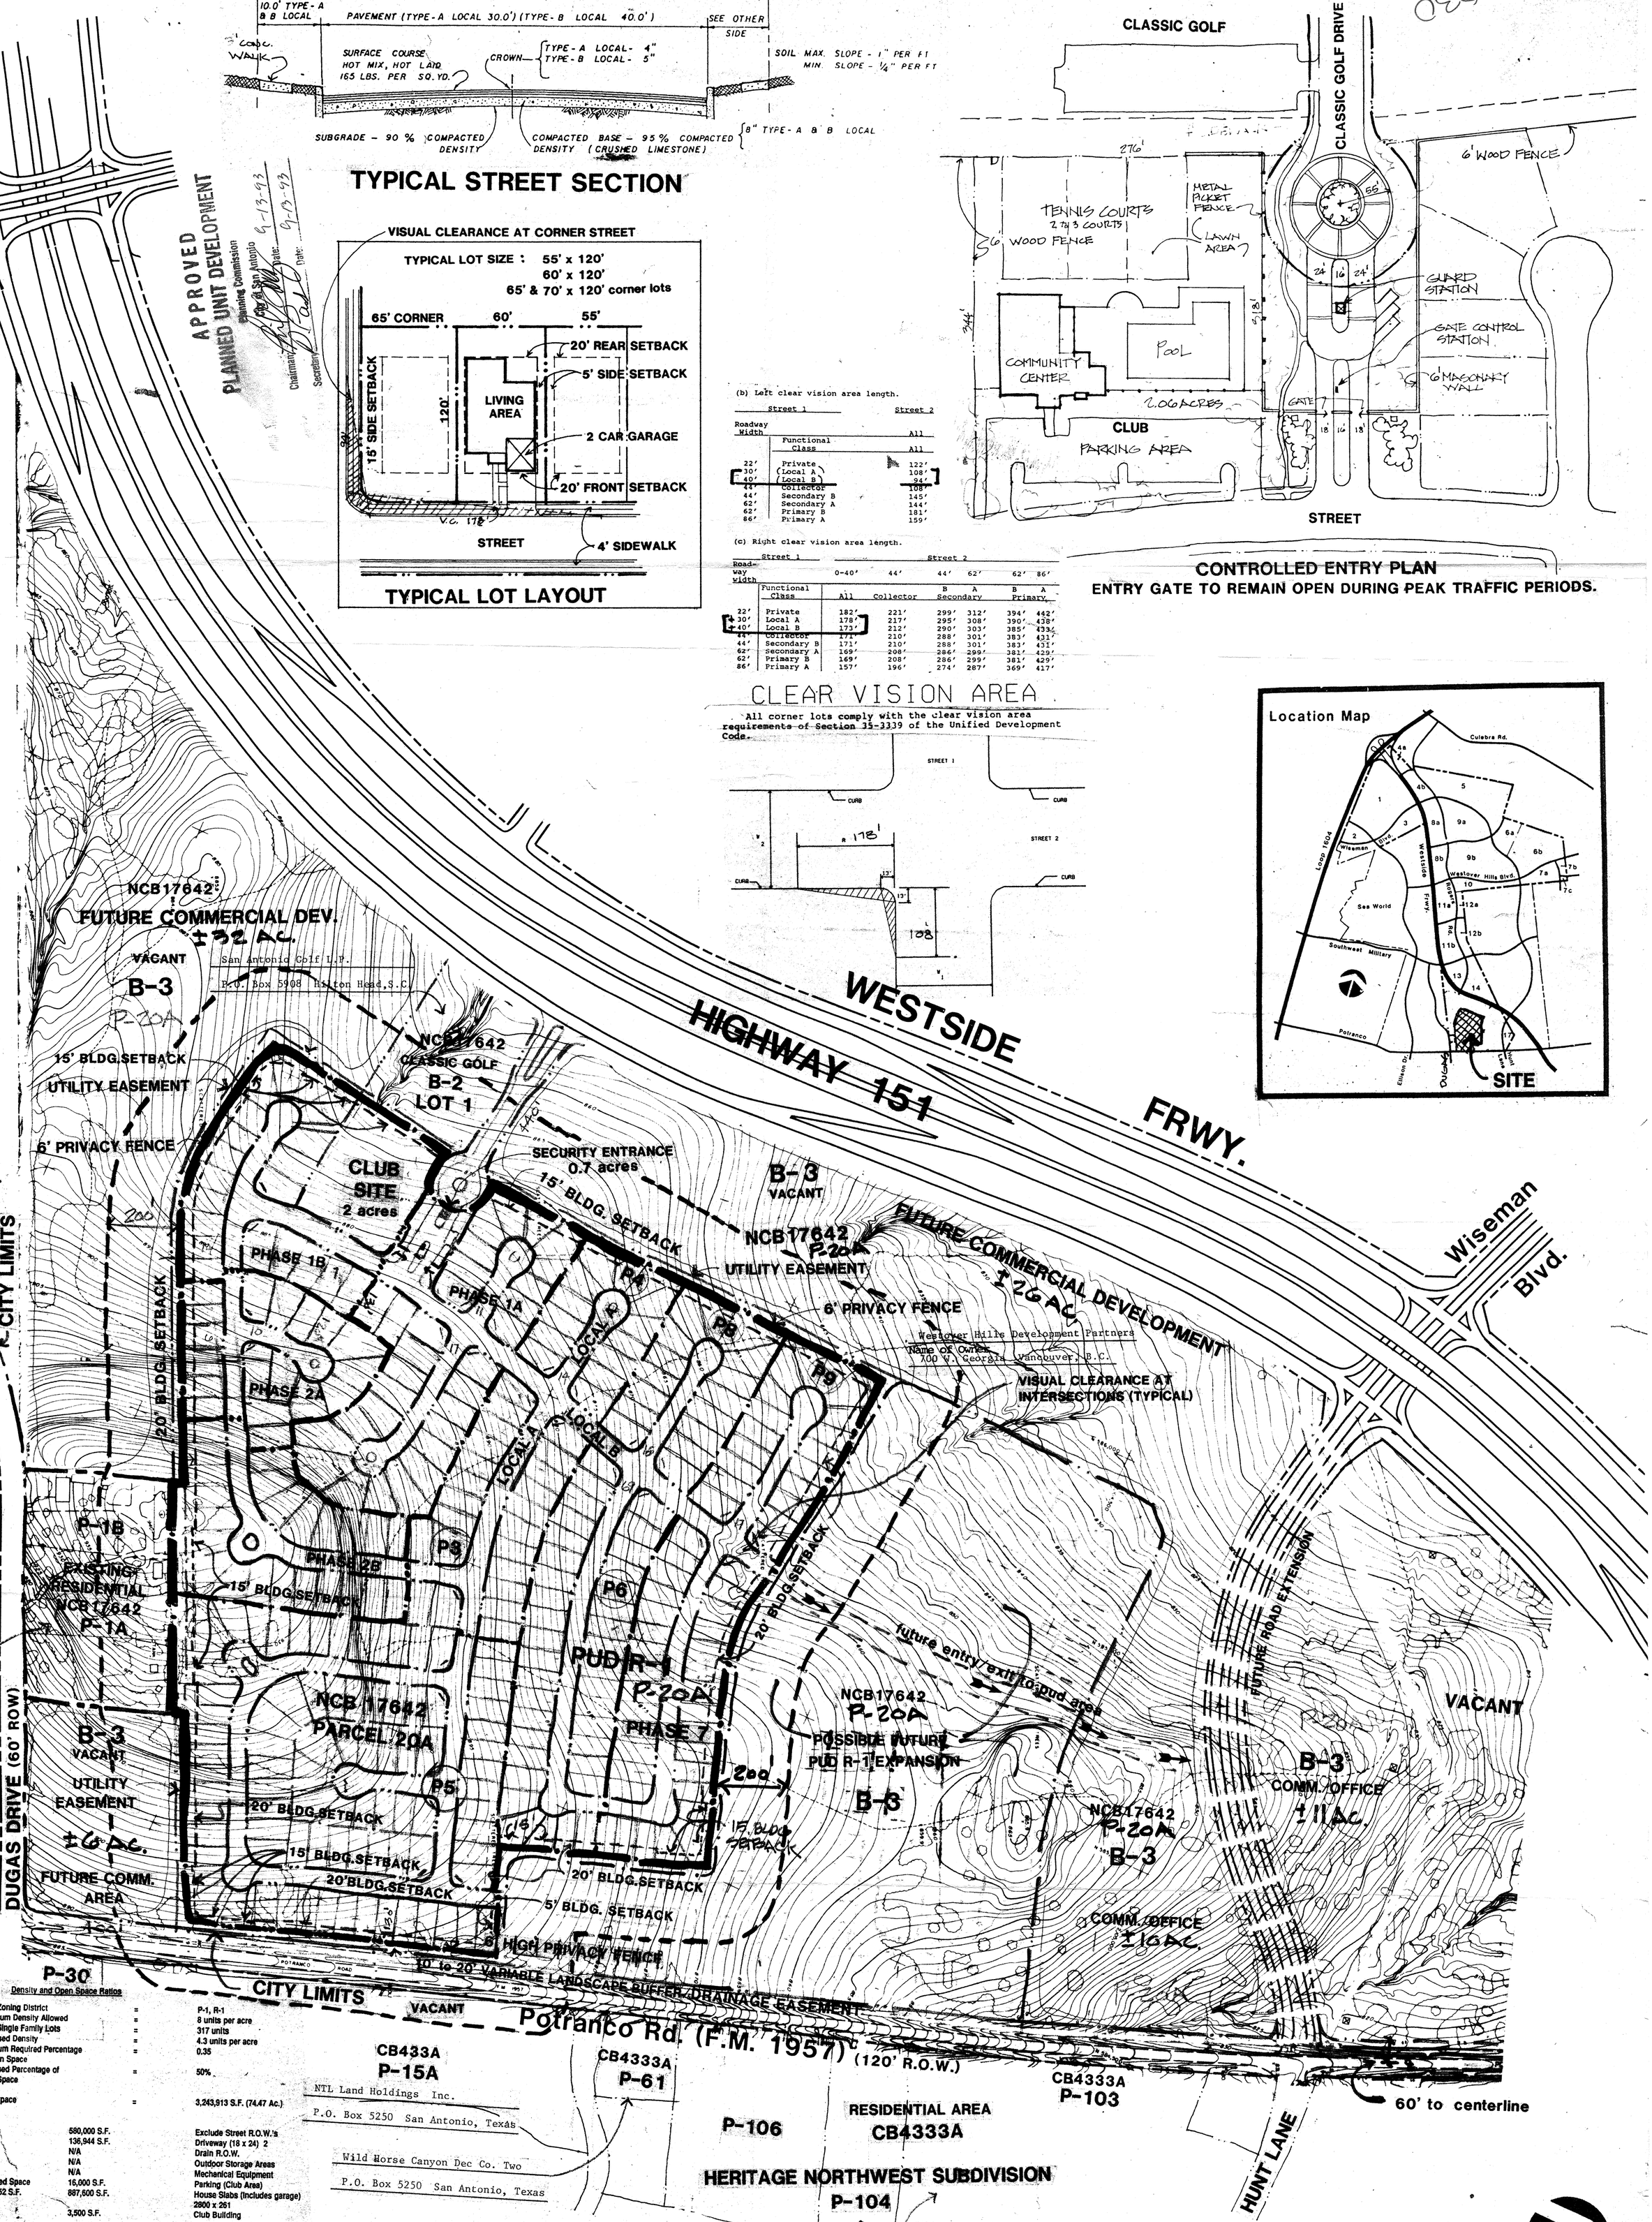

Density and Open Space Ratios

Base Zoning District	=	P-1, R-1
Maximum Density Allowed	=	8 units per acre
Total Single Family Lots	=	317 units
Proposed Density	=	4.3 units per acre
Minimum Required Percentage of Open Space	=	0.35
Proposed Percentage of Open Space	=	50%
Total Space	=	3,243,913 S.F. (74.47 Ac.)

	580,000 S.F.	Exclude Street R.O.W.'s
	136,944 S.F.	Driveway (18 x 24) 2
	N/A	Drain R.O.W.
	N/A	Outdoor Storage Areas
	N/A	Mechanical Equipment
Occupied Space	16,000 S.F.	Parking (Club Area)
1,531,252 S.F.	887,600 S.F.	House Slabs (includes garage) 2800 x 261
	3,500 S.F.	Club Building

Net Open Space	=	1,619,869 S.F.
		3,243,913 S.F.
		50%
Open Space Ratio	=	50%

THE MEADOWS AT Westover Hills

(74.47 ACRES)

PUD-1 R-1 PLAN

317 SINGLE FAMILY RESIDENTAIL LOTS

0 100 200 400 800

#93-030

PAPE-DAWSON ENGINEERS
CIVIL & ENVIRONMENTAL
9310 BROADWAY 78217
SAN ANTONIO, TEXAS
512-824-9494

BENDER ASSOCIATES
architecture • land planning • landscape architecture
11330 IH 10 West, Suite 5280 • San Antonio, Texas 78249-3340
(512) 696-4116