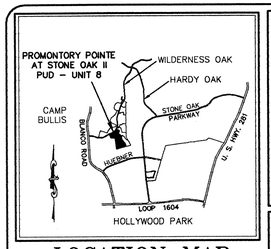

LOCATION MAP

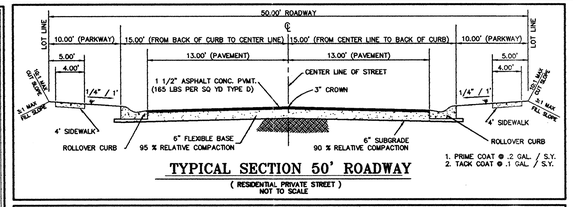

TYPICAL SECTION 50' ROADWAY

(RESIDENTIAL PRIVATE STREET)
NOT TO SCALE

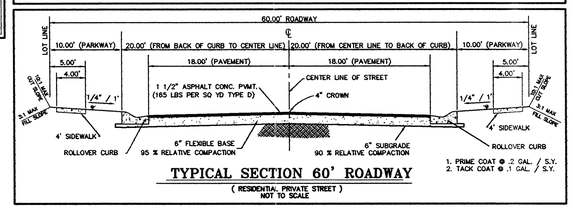

TYPICAL SECTION 60' ROADWAY

(RESIDENTIAL PRIVATE STREET)
NOT TO SCALE

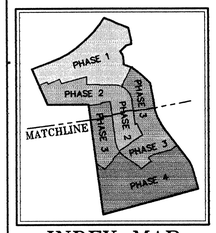

INDEX MAP

PUD LEGEND

A1	INTERSECTION LABEL
	PUD BOUNDARY
	MATCHLINE
	200' AREA OF NOTIFICATION
(1)	PROPERTY OWNER (SEE KEY)

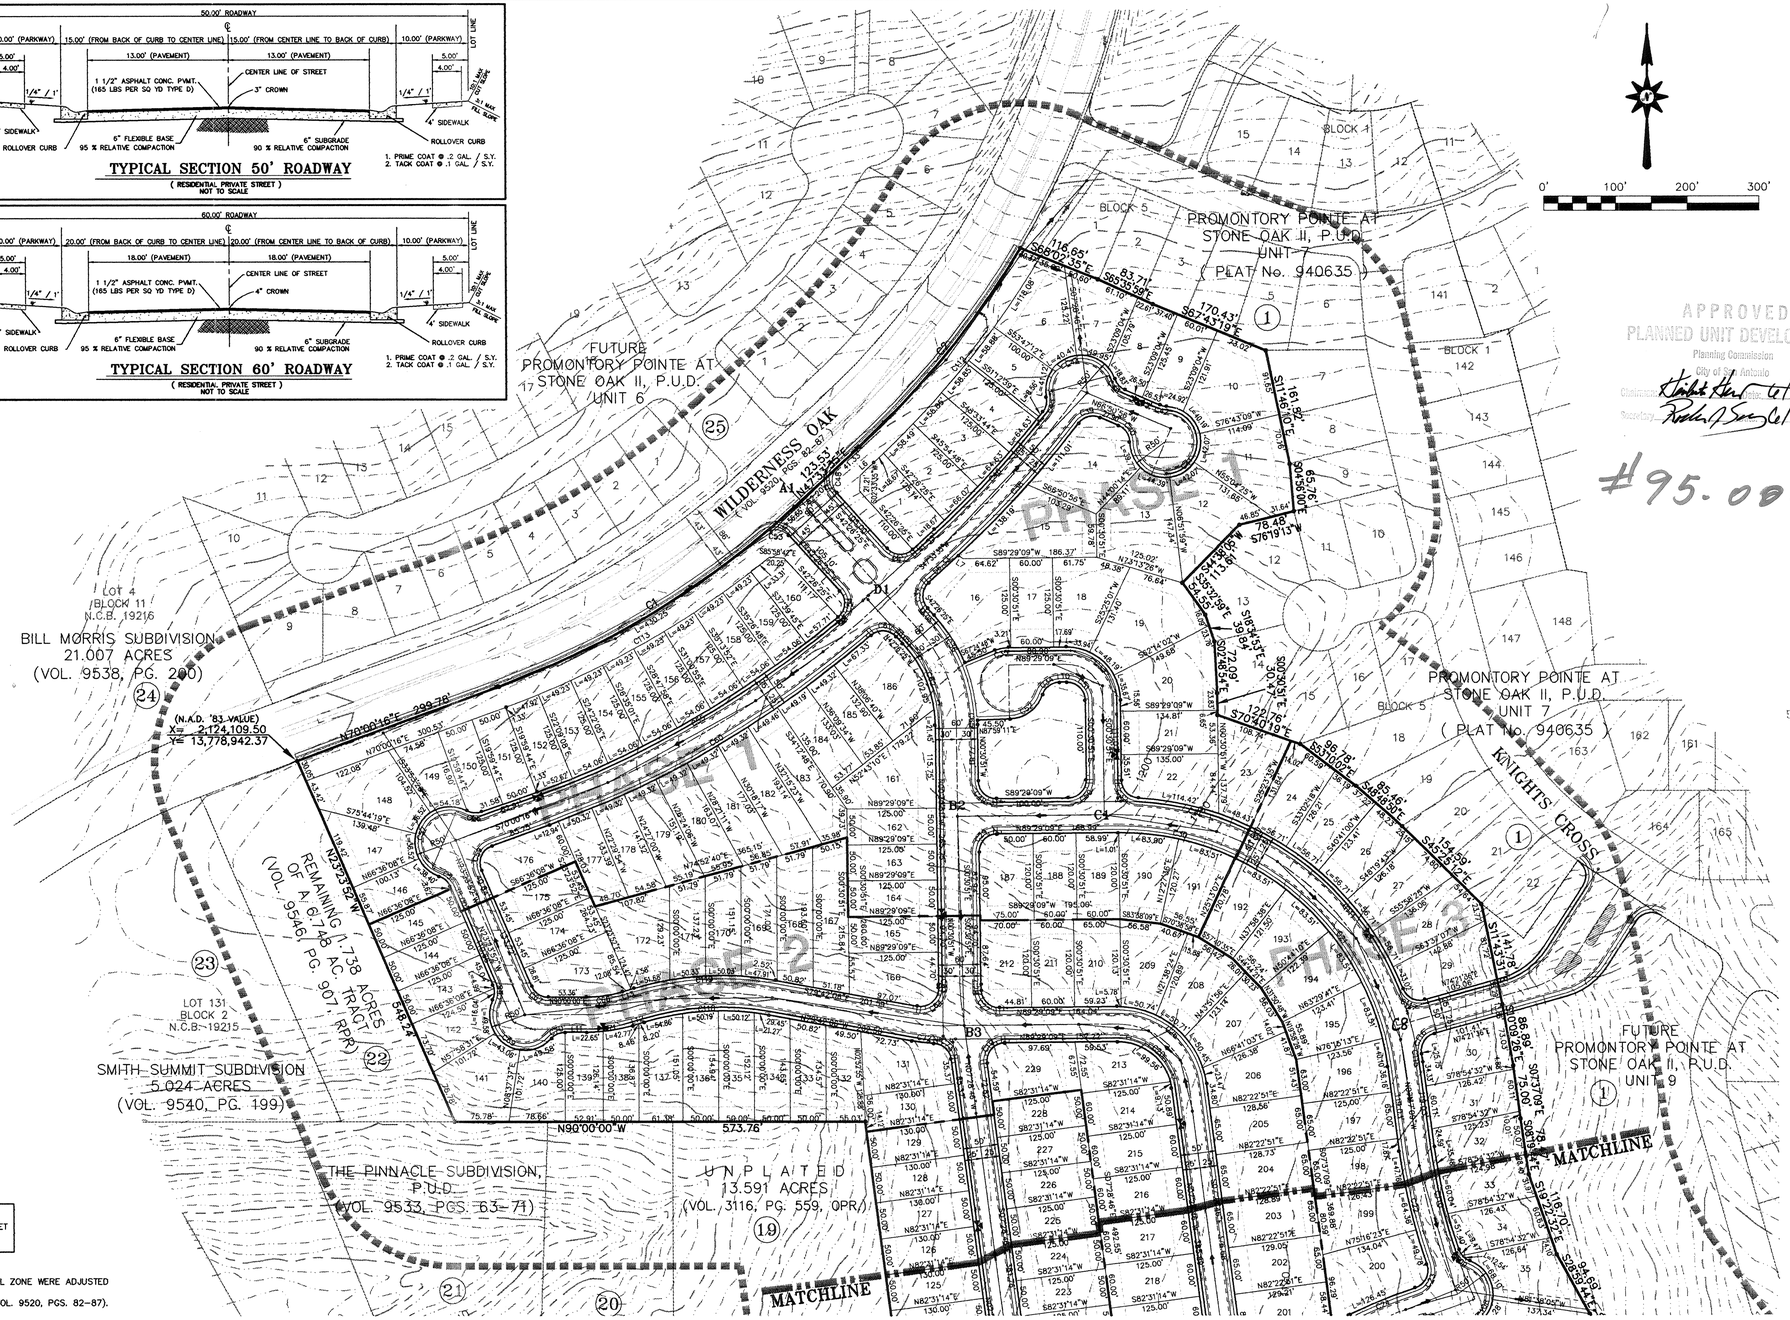
PROMONTORY POINTE AT STONE OAK II, P.U.D. UNIT 7 (PLAT No. 940635)
FUTURE PROMONTORY POINTE AT STONE OAK II, P.U.D. UNIT 6
WILDERNESS OAK
(VOL. 9520, PGS. 82-87)
BILL MORRIS SUBDIVISION 21.007 ACRES (VOL. 9538, PG. 200)
Lot 4 BLOCK 11 N.C.B. 19216
(N.A.D. '83 VALUE) X= 2,124,109.50 Y= 13,778,942.37
REMAINING 1.738 AC. TRACT OF A 6.748 AC. TRACT (VOL. 9546, PG. 907, RPR)
LOT 131 BLOCK 2 N.C.B. 19215
SMITH SUMMIT SUBDIVISION 5.024 ACRES (VOL. 9540, PG. 199)
THE PINNACLE SUBDIVISION, P.U.D. (VOL. 9533, PGS. 63-71)
UNPLATTED 13.591 ACRES (VOL. 3116, PG. 559, OPR)
FUTURE PROMONTORY POINTE AT STONE OAK II, P.U.D. UNIT 9
KNIGHTS CROSS
MATCHLINE
PHASE 1
PHASE 2
PHASE 3
N90°00'00"W 573.76'
N23°23'52"W 548.24'
S17°45'31"E 141.31'
S02°37'07"E 78.24'
S89°29'09"E 116.70'
S89°29'09"W 186.37'
S89°29'09"W 135.00'
S89°29'09"W 100.00'
S89°29'09"E 125.00'
S82°31'14"W 125.00'
N82°31'14"E 130.00'
N82°22'51"E 125.00'
S82°22'51"W 125.00'
S78°54'32"W 126.43'
S78°54'32"W 126.54'
S78°54'32"W 125.25'
S78°54'32"W 125.42'
N75°16'23"E 134.04'
S75°44'19"E 139.48'
N66°36'08"E 100.13'
N66°36'08"E 125.00'
S89°29'09"W 135.00'
S89°29'09"W 134.81'
S89°29'09"W 114.09'
S76°43'09"W 114.09'
S76°19'13"W 78.48'
S70°40'19"E 122.76'
S53°00'26"E 66.18'
S45°19'44"E 85.46'
S45°15'27"E 154.59'
S34°19'44"E 106.18'
S34°00'26"E 124.21'

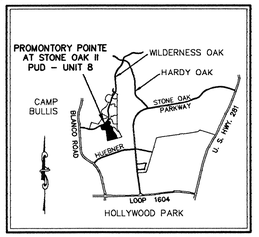

LOCATION MAP

LINE	BEARING	DISTANCE
L1	S18°10'37"E	50.58'
L2	S24°34'54"E	44.33'
L3	S33°02'54"E	43.60'
L4	S41°56'09"E	45.90'
L5	S50°47'12"E	50.18'
L6	N47°33'35"E	28.33'
L7	N57°57'50"W	7.69'
L8	N73°07'38"E	33.50'
L9	N73°07'38"E	74.62'
L10	N89°29'09"E	10.19'
L11	N90°00'00"W	30.30'
L12	N73°20'28"E	15.66'
L13	S73°20'28"W	16.66'

PROPERTY OWNERS
200 Ft. Notification List
For Promontory Pointe Unit 8

1.) VFA Associates, Ltd.
8000 IH 10 West, Suite #700
San Antonio, Texas 78230-3884
Tax Id. # 19215-000-0012

2.) Hartman, Gordon V. Ent., Inc.
1175 W. Bitters Rd., Suite #200
San Antonio, Texas 78216-7808
Tax Id. # 19215-000-0153

3.) Salih, Mohamed Ali & Asia A. Galy
551 Bosque Vista
San Antonio, Texas 78258-3248
Tax Id. # 17612-006-0310

4.) Frogo, Frank R. Jr. & Cindy M.
19643 Comino Ridge
San Antonio, Texas 78258-3243
Tax Id. # 17612-006-0300

5.) Senelick, Gregory C.
19639 Comino Ridge
San Antonio, Texas 78258-3243
Tax Id. # 17612-006-0290

6.) Sonterra Property Owners Association
19210 Huebner Rd., Suite #102
San Antonio, Texas 78258-3103
Tax Id. # 17612-006-0010

7.) Moser, Richard J. & Kathleen
19538 Azure Oak
San Antonio, Texas 78258-3114
Tax Id. # 17612-013-0470

8.) Longua, James W. & Soledad
19542 Azure Oak
San Antonio, Texas 78258-3115
Tax Id. # 17612-013-0480

9.) Urban, John E. & Carolyn L.
25 Meadow Lane
Morristown, NJ 07960-6794
Tax Id. # 17612-013-0490

10.) Sonterra Property Owners Association
19210 Huebner Road, Suite #102
San Antonio, Texas 78258-3103
Tax Id. # 19215-000-1300

11.) Kiser, Robert L. & Charline
19551 Azure Oak
San Antonio, Texas 78258-3115
Tax Id. # 17612-013-0500

12.) Spurgeon, Barclay E. & Anne T.
19547 Azure Oak
San Antonio, Texas 78258-3115
Tax Id. # 17612-013-0510

13.) Brandt, William C. & Therese M.
19543 Azure Oak
San Antonio, Texas 78258-3115
Tax Id. # 17612-013-0520

14.) Leahy, Michael L. III & Charlotte E.
19550 Mill Oak
San Antonio, Texas 78258-3126
Tax Id. # 17612-013-0690

15.) Remund, Daniel D. & Robin L.
19554 Mill Oak
San Antonio, Texas 78258-3126
Tax Id. # 17612-013-0700

16.) Postlirk, Thomas
19558 Mill Oak
San Antonio, Texas 78258-3126
Tax Id. # 17612-013-0710

17.) Gardner, Jon A. & Pamela J.
803 Peg Oak
San Antonio, Texas 78258-3127
Tax Id. # 17612-013-0720

18.) Knoechenhauer, Bodo R. Jr.
& Aleisha A. Weston
803 Peg Oak
San Antonio, Texas 78258-3127
Tax Id. # 17612-013-0730

19.) First National Bank of La Grange
P.O. Box 700088
San Antonio, Texas 78270-0088
Tax Id. # 19215-000-0270

20.) IBC Partners, Ltd.
3660 Stoneridge Rd., Suite #A101
Austin, Texas 78746-7759
Tax Id. # 17612-002-0830

21.) IBC Partners, Ltd.
3660 Stoneridge Rd., Suite #A101
Austin, Texas 78746-7759
Tax Id. # 17613-002-0820

22.) Jone P. Super, Inc.
11322 Sir Winston, Suite B
San Antonio, Texas 78216-2467
Tax Id. # 19215-000-0220

23.) Smith, Eugene J. & Adrionne P.
21200 Wilderness Oak
San Antonio, Texas 78258-2598
Tax Id. # 19215-000-1310

24.) International Church of
The Foursquare Gospel
P.O. Box 760531
San Antonio, Texas 78245-0531
Tax Id. # 19216-011-0040

25.) VFA Associates, Ltd.
8000 IH 10 West, Suite #700
San Antonio, Texas 78230-3884
Tax Id. # 19216-000-0210

CURVE	RADIUS	ARC LENGTH	TANGENT	CHORD LENGTH	CHORD BEARING	DELTA ANGLE
C1	1243.00'	486.93'	246.63'	483.82'	N58°46'50"E	22°26'42"
C2	1243.00'	358.38'	180.44'	357.14'	N39°17'59"E	16°31'10"
C3	275.00'	106.77'	54.07'	106.10'	S44°33'21"E	22°14'45"
C4	325.00'	126.16'	63.90'	125.40'	S44°33'21"E	22°14'45"
C5	275.00'	40.86'	20.47'	40.82'	S31°25'22"E	08°30'44"
C6	625.00'	130.17'	65.32'	129.93'	N57°31'21"E	11°55'58"
C7	575.00'	123.07'	61.77'	122.83'	N57°17'39"E	12°15'47"
C8	25.00'	39.24'	24.97'	35.34'	S52°30'38"E	89°56'17"
C9	325.00'	146.87'	74.71'	145.62'	S20°29'14"E	25°53'39"
C10	275.00'	88.57'	44.67'	88.19'	S49°27'09"E	18°27'11"
C11	425.00'	165.81'	83.97'	164.76'	S26°02'58"E	22°21'11"
C12	25.00'	39.27'	25.00'	35.36'	N30°07'46"E	90°00'00"
C13	25.00'	39.27'	25.00'	35.36'	S59°52'22"E	90°00'00"
C14	325.00'	231.47'	120.89'	226.60'	S35°16'33"E	40°48'22"
C15	275.00'	190.49'	99.24'	186.70'	S27°19'23"E	39°41'15"
C16	25.00'	39.27'	25.00'	35.36'	N37°31'14"E	90°00'00"
C17	25.00'	39.27'	25.00'	35.36'	N37°31'14"E	90°00'00"
C18	25.00'	39.27'	25.00'	35.36'	S52°28'46"E	90°00'00"
C19	25.00'	42.31'	28.24'	37.44'	N41°01'12"E	96°57'50"
C20	75.00'	108.69'	66.39'	99.43'	S48°39'48"E	83°02'05"
C21	375.00'	372.98'	203.58'	357.80'	S36°06'47"E	56°59'15"
C22	775.00'	161.29'	80.94'	161.00'	S13°34'53"E	11°52'28"
C23	25.00'	40.17'	25.91'	35.98'	N26°29'04"E	92°03'22"
C24	625.00'	98.43'	49.32'	98.33'	N68°00'02"E	09°01'26"
C25	25.00'	52.78'	44.16'	43.51'	S67°57'42"E	120°57'52"
C26	125.00'	181.15'	110.68'	165.71'	S48°50'44"E	83°02'05"
C27	25.00'	38.10'	23.76'	34.45'	S46°58'09"E	87°20'29"
C28	170.00'	8.64'	4.32'	8.63'	S01°58'09"E	02°54'38"
C29	25.00'	39.27'	25.00'	35.36'	N44°29'09"E	90°00'00"
C30	375.00'	169.56'	86.26'	168.12'	S27°53'38"E	25°54'26"
C31	425.00'	162.86'	82.44'	161.86'	S20°30'04"E	21°57'19"
C32	25.00'	37.50'	23.33'	34.12'	S43°32'17"E	86°02'53"
C33	75.00'	117.81'	75.00'	106.07'	S45°30'51"E	90°00'00"
C34	25.00'	30.77'	17.68'	28.87'	N54°13'18"E	70°31'44"
C35	49.00'	18.88'	9.56'	18.76'	N78°26'59"E	22°04'22"
C36	230.00'	79.70'	40.29'	79.30'	S32°50'49"E	19°51'13"
C37	25.00'	39.27'	25.00'	35.36'	N02°33'35"E	90°00'00"
C38	1448.00'	249.20'	124.91'	248.89'	N42°37'45"E	09°51'38"
C39	25.00'	32.92'	19.34'	30.59'	N75°25'30"E	75°27'08"
C40	25.00'	28.98'	16.37'	27.39'	S33°18'17"E	66°25'19"
C41	50.00'	233.40'	52.27'	72.26'	N45°50'32"E	267°27'41"
C42	25.00'	9.18'	4.64'	9.13'	S77°22'07"E	21°02'22"
C43	25.00'	21.03'	11.18'	20.41'	S42°45'14"E	48°11'23"
C44	50.00'	150.31'	738.00'	99.77'	N75°13'00"E	172°14'53"
C45	25.00'	21.53'	11.48'	20.87'	N13°45'56"E	49°20'45"
C46	1398.00'	222.55'	111.51'	222.32'	N42°50'58"E	09°07'15"
C47	25.00'	39.27'	25.00'	35.36'	S87°26'25"E	90°00'00"
C48	25.00'	39.27'	25.00'	35.36'	N02°33'35"E	90°00'00"
C49	25.00'	39.27'	25.00'	35.36'	S45°30'51"E	90°00'00"
C50	25.00'	39.27'	25.00'	35.36'	N44°29'09"E	90°00'00"
C51	25.00'	39.27'	25.00'	35.36'	S45°30'51"E	90°00'00"
C52	50.00'	60.24'	34.36'	56.66'	S53°28'18"W	69°01'45"
C53	25.00'	38.13'	23.89'	34.54'	S88°08'03"E	87°23'14"
C54	25.00'	40.32'	26.98'	36.09'	N03°45'58"E	92°24'46"
C55	1398.00'	488.78'	246.91'	486.29'	N59°59'18"E	20°01'56"
C56	25.00'	21.03'	11.18'	20.41'	S85°54'02"E	48°11'23"
C57	50.00'	163.62'	584.35'	99.54'	N23°13'12"E	187°46'54"
C58	25.00'	21.03'	11.18'	20.41'	S47°29'33"E	48°11'23"
C59	25.00'	40.75'	26.53'	36.39'	S32°52'08"E	93°24'08"
C60	1448.00'	525.16'	265.49'	522.28'	N59°36'53"E	20°46'47"
C61	25.00'	38.54'	24.28'	34.84'	S86°36'28"E	88°00'06"
C62	170.00'	124.40'	65.13'	121.64'	S21°28'38"E	41°53'35"
C63	230.00'	4.08'	2.04'	4.08'	S01°01'22"E	01°01'03"
C64	25.00'	44.43'	30.78'	38.81'	N49°23'00"E	101°49'47"
C65	230.00'	6.00'	3.01'	6.00'	S01°15'50"E	01°29'59"
C66	175.00'	50.88'	25.62'	50.70'	S81°40'14"W	16°39'52"
C67	25.00'	29.06'	16.42'	27.45'	S56°41'56"E	66°36'08"
C68	25.00'	21.03'	11.18'	20.41'	N00°41'49"E	48°11'23"
C69	50.00'	142.23'	334.19'	98.50'	S56°41'56"E	162°58'54"
C70	25.00'	21.03'	11.18'	20.41'	N65°54'19"E	48°11'23"
C71	225.00'	68.42'	32.94'	65.19'	S81°40'14"W	16°39'52"
C72	225.00'	30.88'	15.47'	30.86'	S83°38'01"E	07°51'50"
C73	25.00'	34.94'	21.01'	32.17'	S47°51'21"E	80°06'10"
C74	325.00'	224.12'	117.29'	220.65'	S27°19'23"E	39°41'15"
C75	325.00'	48.28'	24.19'	48.24'	S51°25'22"E	08°30'44"
C76	275.00'	195.86'	102.29'	191.74'	S35°16'33"E	40°48'22"
C77	25.00'	39.27'	25.00'	35.36'	N30°07'38"E	90°00'00"
C78	25.00'	21.03'	11.18'	20.41'	S82°46'41"E	48°11'23"
C79	50.00'	241.19'	44.72'	66.67'	S14°52'22"E	276°22'46"
C80	25.00'	21.03'	11.18'	20.41'	N51°01'56"E	48°11'23"
C81	25.00'	21.03'	11.18'	20.41'	S82°46'41"E	48°11'23"
C82	50.00'	241.19'	44.72'	66.67'	S14°52'22"E	276°22'46"
C83	25.00'	21.03'	11.18'	20.41'	N51°01'56"E	48°11'23"
C84	25.00'	21.03'	11.18'	20.41'	S82°46'41"E	48°11'23"
C85	50.00'	241.19'	44.72'	66.67'	S14°52'22"E	276°22'46"
C86	25.00'	21.03'	11.18'	20.41'	N51°01'56"E	48°11'23"
C87	25.00'	39.27'	25.00'	35.36'	S59°52'22"E	90°00'00"
C88	475.00'	115.64'	58.11'	115.38'	S21°50'51"E	13°56'58"
C89	25.00'	45.36'	31.97'	39.39'	N23°09'09"E	103°56'58"
C90	25.00'	21.03'	11.18'	20.41'	S82°46'41"E	48°11'23"
C91	50.00'	241.19'	44.72'	66.67'	S14°52'22"E	276°22'46"
C92	25.00'	21.03'	11.18'	20.41'	N51°01'56"E	48°11'23"
C93	125.00'	28.36'	14.24'	28.30'	N68°37'42"E	12°59'51"
C94	25.00'	35.19'	21.22'	32.35'	S77°32'53"E	80°38'40"
C95	325.00'	104.67'	52.79'	104.22'	S46°27'09"E	18°27'11"
C96	25.00'	42.08'	27.99'	37.29'	S07°27'11"E	96°27'06"
C97	275.00'	164.89'	85.01'	162.43'	N57°57'00"E	34°21'16"
C98	25.00'	21.03'	11.18'	20.41'	S82°46'41"E	48°11'23"
C99	50.00'	42.05'	22.36'	40.82'	S82°46'41"E	48°11'23"
C100	25.00'	21.03'	11.18'	20.41'	N51°01'56"E	48°11'23"
C101	325.00'	205.35'	106.23'	201.95'	N57°01'33"E	36°12'09"
C102	25.00'	37.26'	23.07'	33.91'	N81°37'22"E	85°23'47"
C103	275.00'	124.57'	63.37'	123.51'	S20°27'22"E	25°57'13"
C104	25.00'	34.38'	20.53'	31.73'	N31°54'42"E	78°46'56"
C105	125.00'	43.80'	22.13'	43.58'	N61°11'12"E	20°04'36"
C106	575.00'	86.74'	43.45'	86.65'	N67°48'37"E	08°38'34"
C107	25.00'	22.00'	11.77'	21.29'	S82°39'48"E	50°24'37"
C108	50.00'	167.74'	467.45'	99.43'	N28°26'11"E	192°12'39"
C109	25.00'	22.01'	11.77'	21.30'	S44°26'58"E	50°26'19"
C110	225.00'	146.92'	73.71'	146.67'	S13°23'29"E	11°38'40"
C111	425.00'	316.56'	166.03'	309.30'	S43°16'06"E	42°40'38"
C112	1273.00'	371.83'	187.25'	370.50'	N39°11'31"E	16°44'07"
C113	1273.00'	425.84'	214.93'	423.86'	N60°25'17"E	19°09'59"
C114	50.00'	42.09'	22.36'	40.82'	N51°01'56"E	48°11'23"
C115	425.00'	11.52'	5.76'	11.52'	S08°23'45"E	01°33'12"
C116	25.00'	36.45'	22.33'	33.30'	N32°35'39"E	83°31'54"
C117	25.00'	36.53'	22.40'	33.38'	N83°19'09"W	83°42'54"
C118	375.00'	176.44'	89.88'	174.81'	N86°49'11"E	26°57'26"
C119	425.00'	199.98'	101.87'	198.12'	N86°49'11"E	26°57'26"

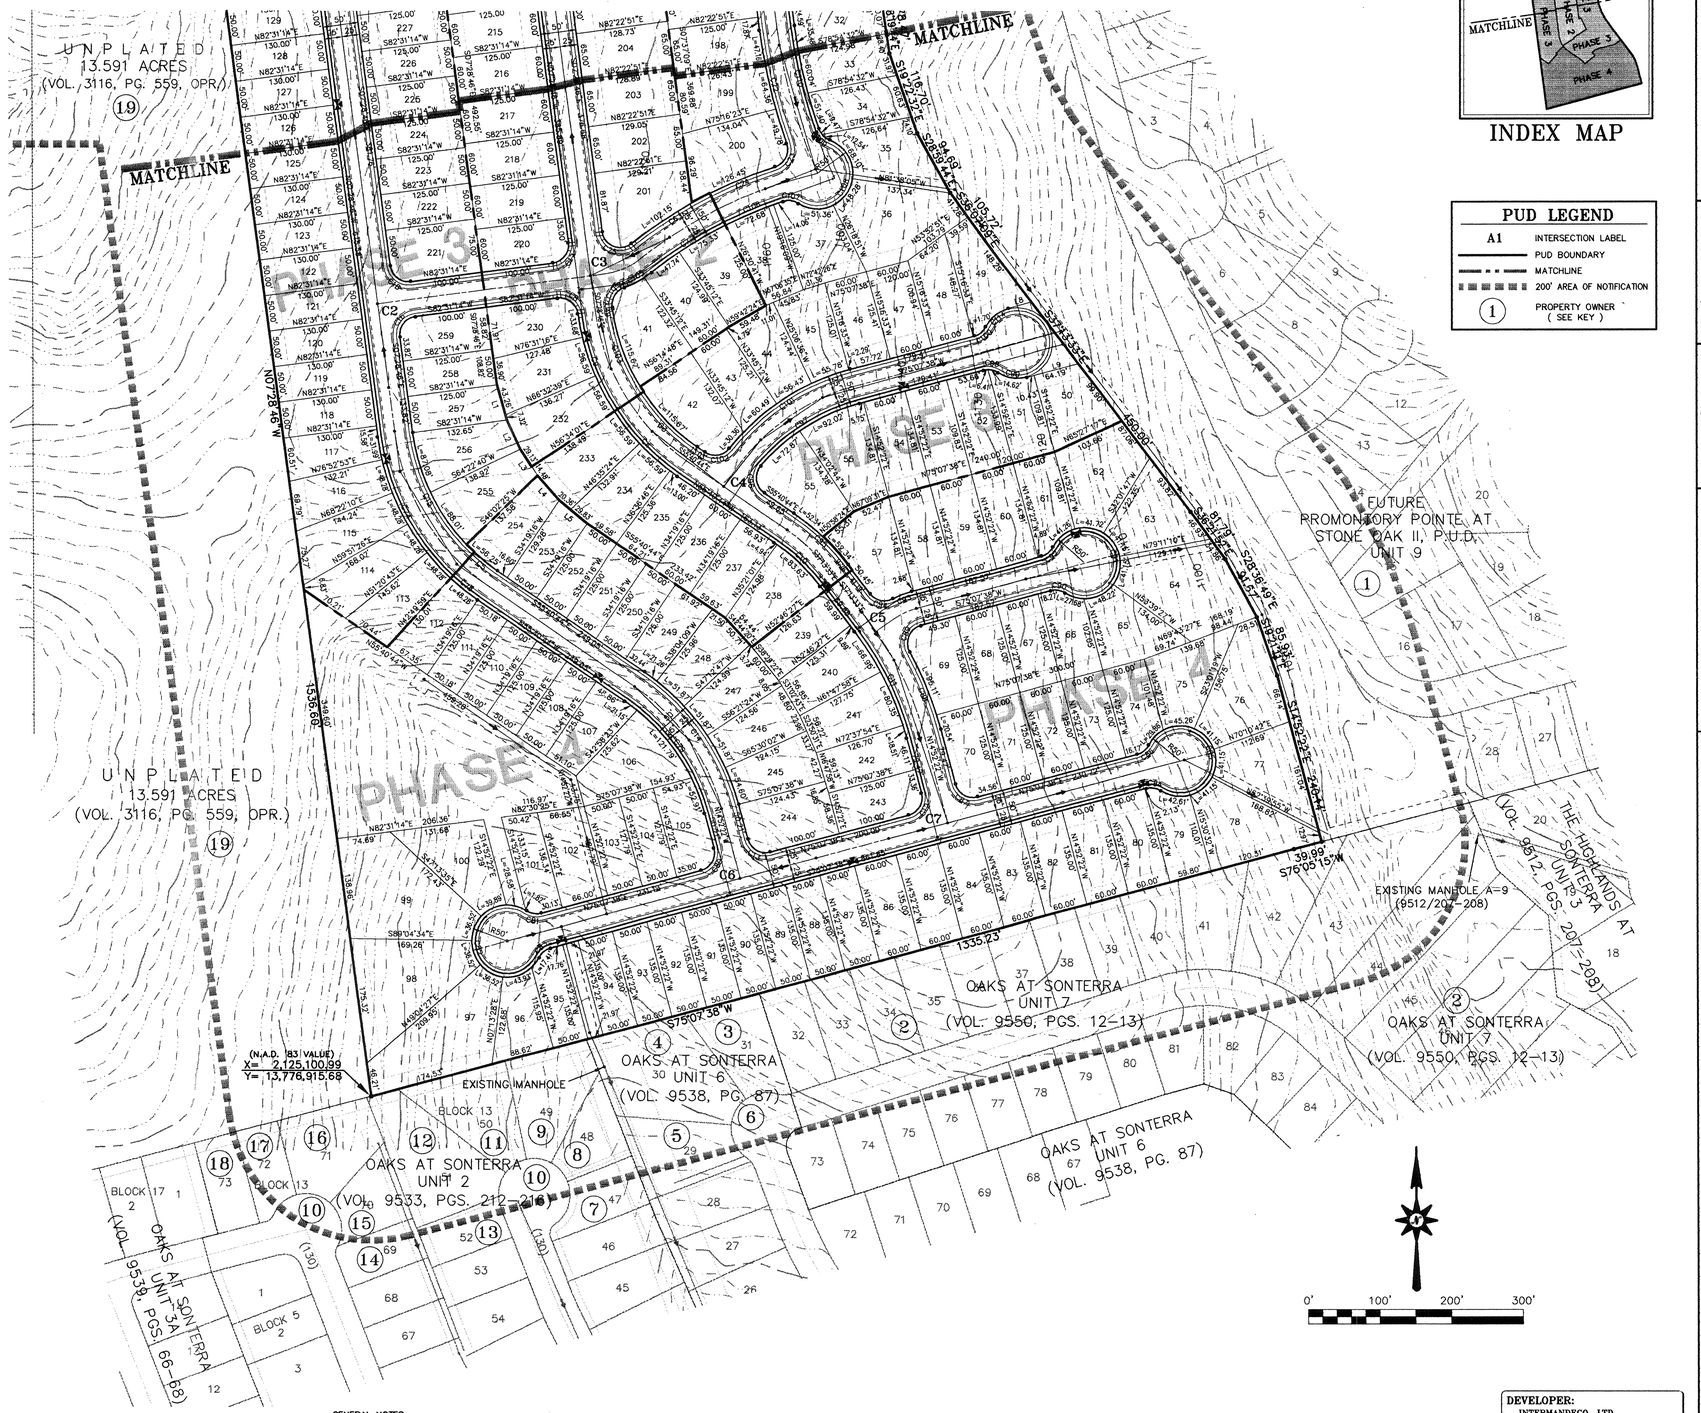

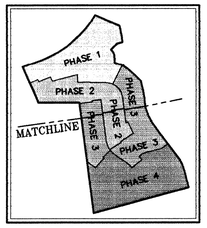

INDEX MAP

PUD LEGEND

A1	INTERSECTION LABEL
	PUD BOUNDARY
	MATCHLINE
	200' AREA OF NOTIFICATION
1	PROPERTY OWNER (SEE KEY)

GENERAL NOTES:
1.) THE TEXAS STATE PLANE COORDINATES FOR SOUTH CENTRAL ZONE WERE ADJUSTED TO NAD-'83 (NORTH AMERICAN DATUM 1983).
2.) BASIS OF BEARING: WILDERNESS OAK SOUTH R.O.W. LINE (VOL. 9520, PGS. 82-87).

DEVELOPER:
INTERMANDECO, LTD
6649 WHITEMARSH VALLEY WALK
AUSTIN, TEXAS 78746

PUD PLAN No. 95-004A.

APPROVED BY THE CITY OF SAN ANTONIO PLANNING COMMISSION: _____.

ERZD

JOB No. 173

HALLENBERGER ENGINEERING, L.C.
CONSULTING ENGINEERS & SURVEYORS
206 E. RAMSEY
SAN ANTONIO, TEXAS 78216
(210) 349-6571

DATE: DEC. 3, 2001
DESIGNED BY: C.R.H.
DRAWN BY: L.J.K.
CHECKED BY: C.R.H.
SCALE: 1" = 100'
FILE NAME: 173PUD.DWG

REGISTERED PROFESSIONAL ENGINEER C. CHARLES HALLENBERGER 33775 STATE OF TEXAS
4/23/02

REVISIONS

NO.	DATE	DESCRIPTION	BY
1	4-26-02	Extended street	ZJB

PUD PLAN FOR PROMONTORY POINTE AT STONE OAK II PUD - UNIT 8

PUD PLAN
SHEET 2 OF 2

95-004A