ARLINGTON

Out of Original Out

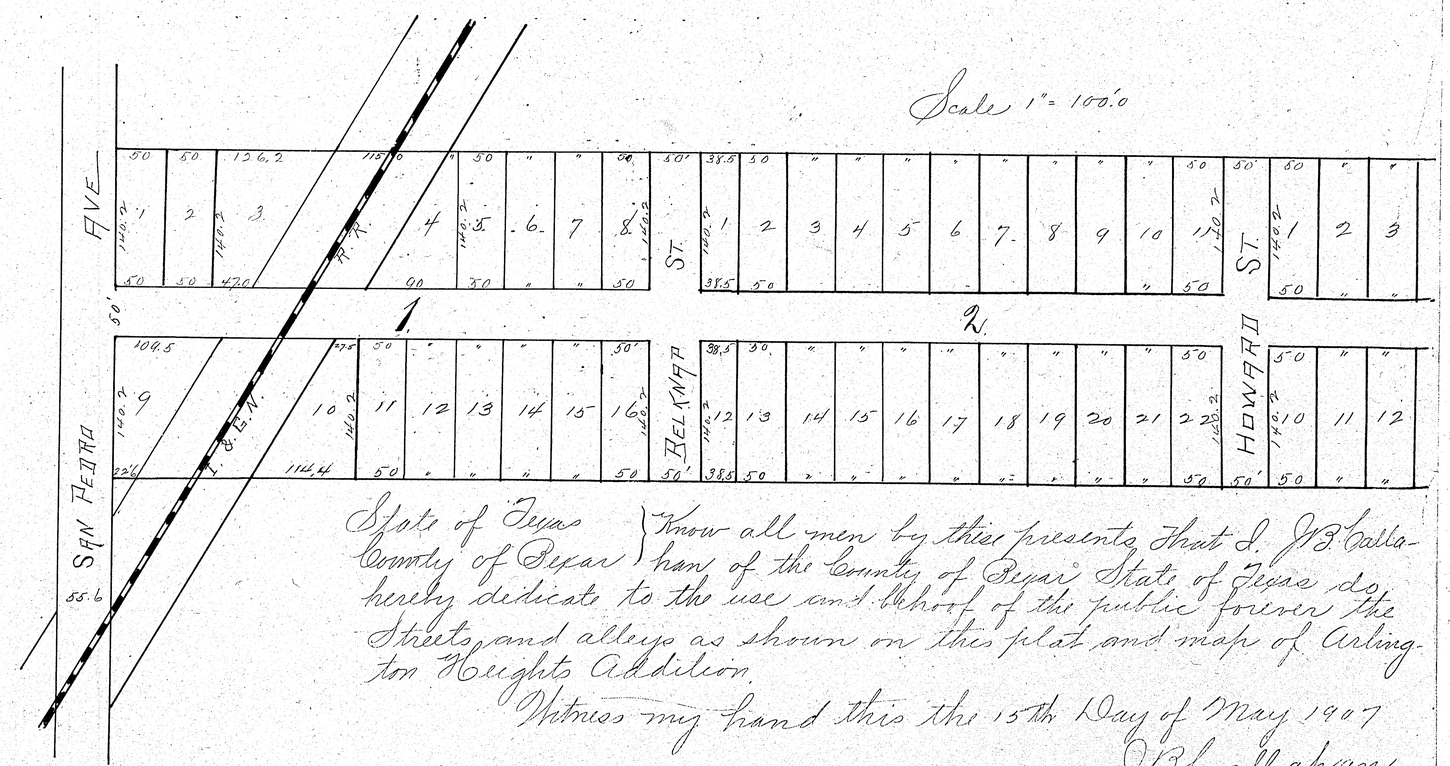

State of Texas
County of Bexar } Know all men by these presents That I, J. B. Callahan of the County of Bexar State of Texas do hereby dedicate to the use and behoof of the public forever the Streets and alleys as shown on this plat and map of Arlington Heights Addition.

Witness my hand this the 15th Day of May 1907

J. B. Callahan

115

HEIGHTS

Lot 31 Range 3 District 3.

Subdivided 4/7/07.
by Hy Pullman
Eng'r.

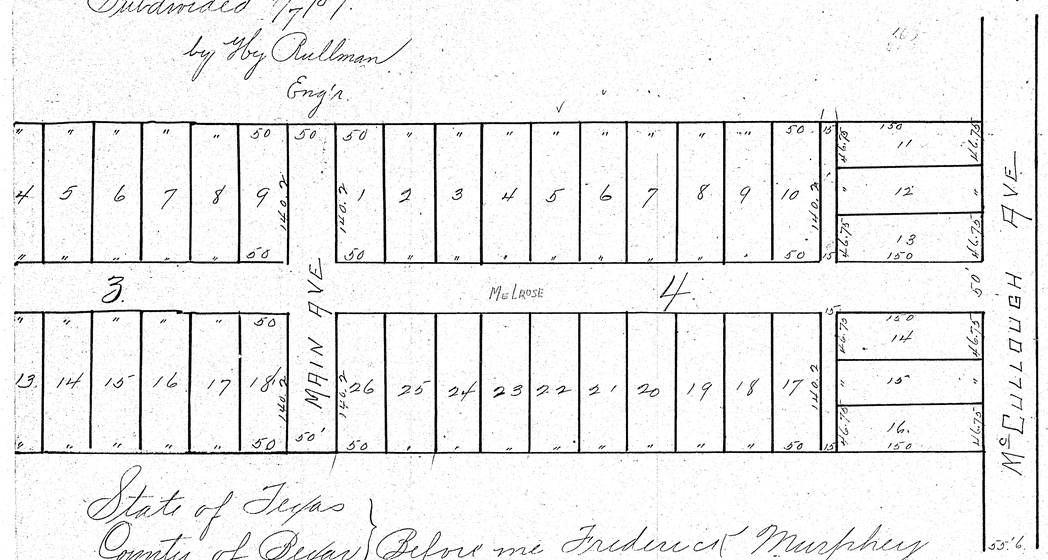

State of Texas }
County of Bexar } Before me Frederick Murphey a Notary Public in and for said County and State on this day personally appeared J. P. Callahan known to me to be the person whose name is subscribed to the foregoing instrument and acknowledged to me that he executed the same for the purposes and considerations therein expressed. Given under my hand and seal of office this the 15th Day of May 1907.

Seal

Frederick Murphey
Notary Public Bexar County Texas.

Filed May 15th 1907 @ 3:10 PM.
Recorded June 18th 1907 @ 3:45 PM.