#159326

ARLINGTON HEIGHTS ADDITION

SECOND FILING

TO THE CITY OF SAN ANTONIO TEXAS

Being out of Tract 2. Lot 31. Range 3. Dist. 3. City Tract.

Bexar County Texas.

GEORGE POTCHERNICK, OWNER

Scale 1" = 60 Ft.

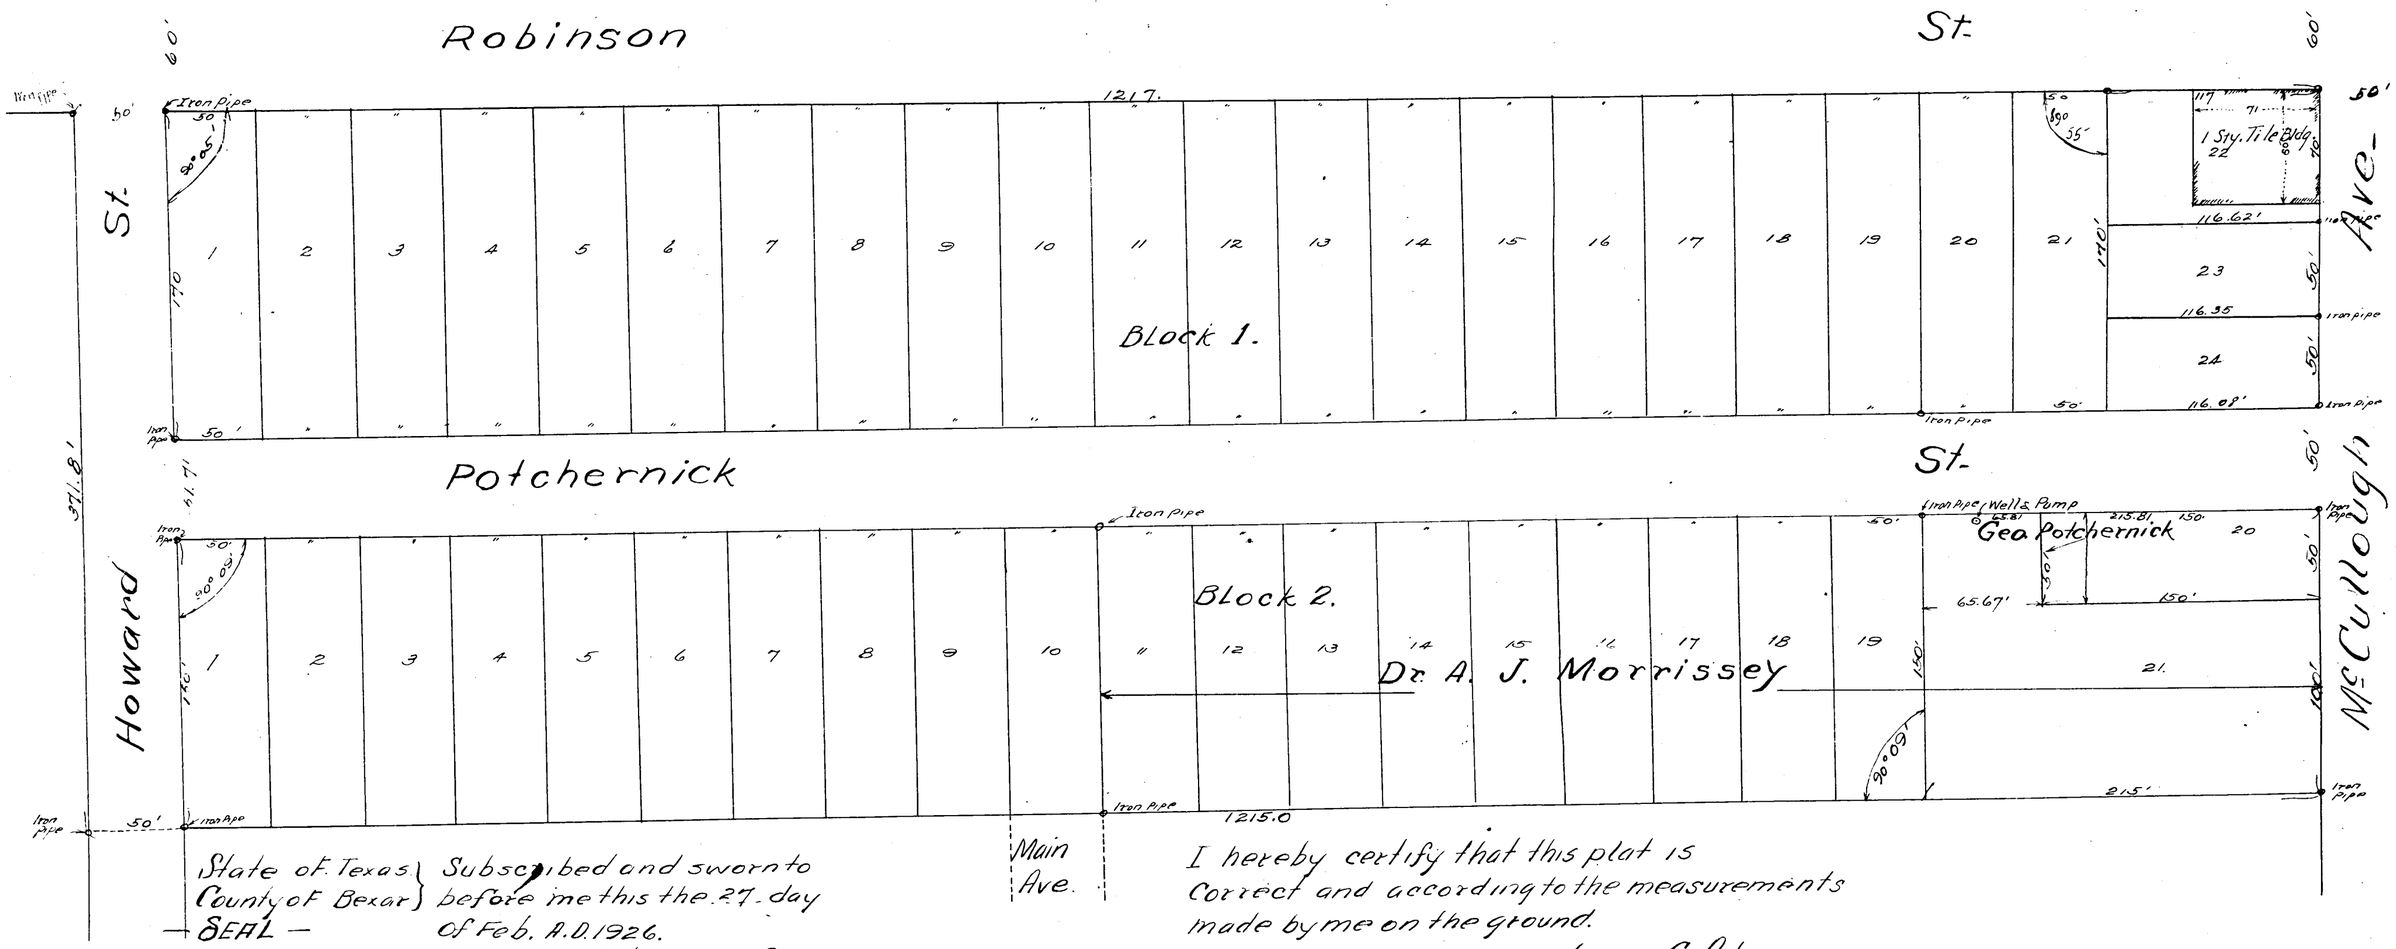

State of Texas } Subscribed and sworn to
County of Bexar } before me this the 27. day
— SEAL — of Feb. A.D. 1926.

Antoinette Smith.
Notary Public Bexar County Texas.

I hereby certify that this plat is correct and according to the measurements made by me on the ground.

James. C. Adams
Surveyor.

Filed for record May 6th A.D. 1926 at 11:23 o'clock A.M.
Record and Indexed May 14th A.D. 1926 at 3:00 o'clock. P.M.

Jack. R. Burke
County Clerk Bexar County Texas.
By Dillard Coy Deputy